AMENDMENT
ADDR. WORTHING
PLANNING SERVICES
PLAN
DATE
AWDM 0545/18
RECD 27/7/18

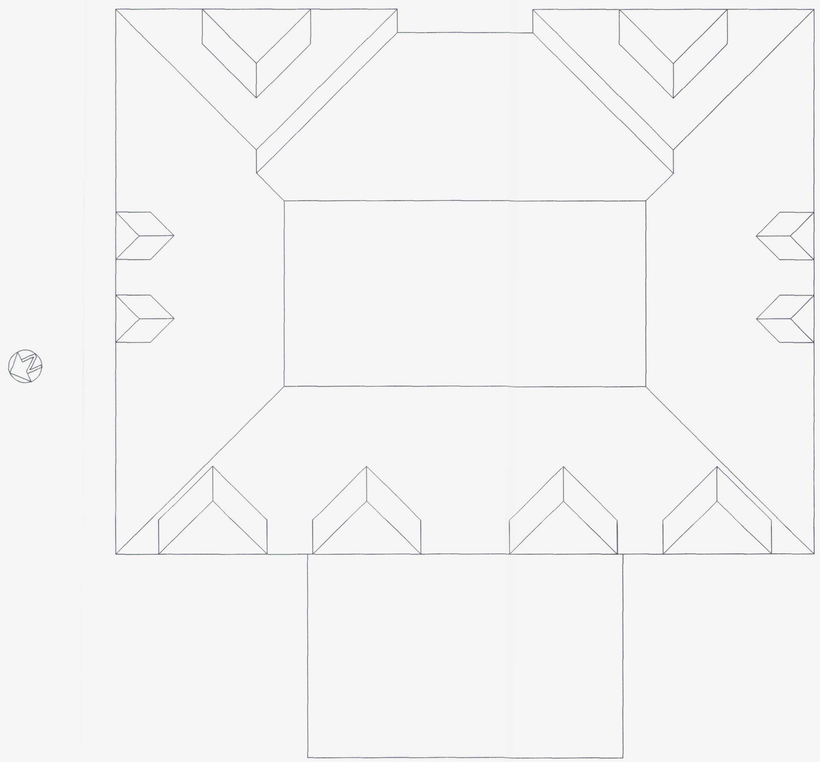

Proposed Roof Plan



SCALE 1:50

Tony Rogers
Building Consultants
Address: 40 Dawn Crescent, Upper Beeding
West Sussex, BN44 3WH
Telephone: 01903 815225 Fax: 01903 815225

Rev.	Date:	Revision Description:
A	Oct 17	Roof heights reduced and other alterations
B	Feb 18	Roof altered

Client: Mr & Mrs P Hudson

Address: Shearings
The Street, Shoreham
West Sussex
BN43 5NJ

Project: Proposed first floor extension

Scale: 1:50
Paper Size A1

Date: July 2016

Drawing No: 16/1154/03

Drawn By: AWR

Revision: B