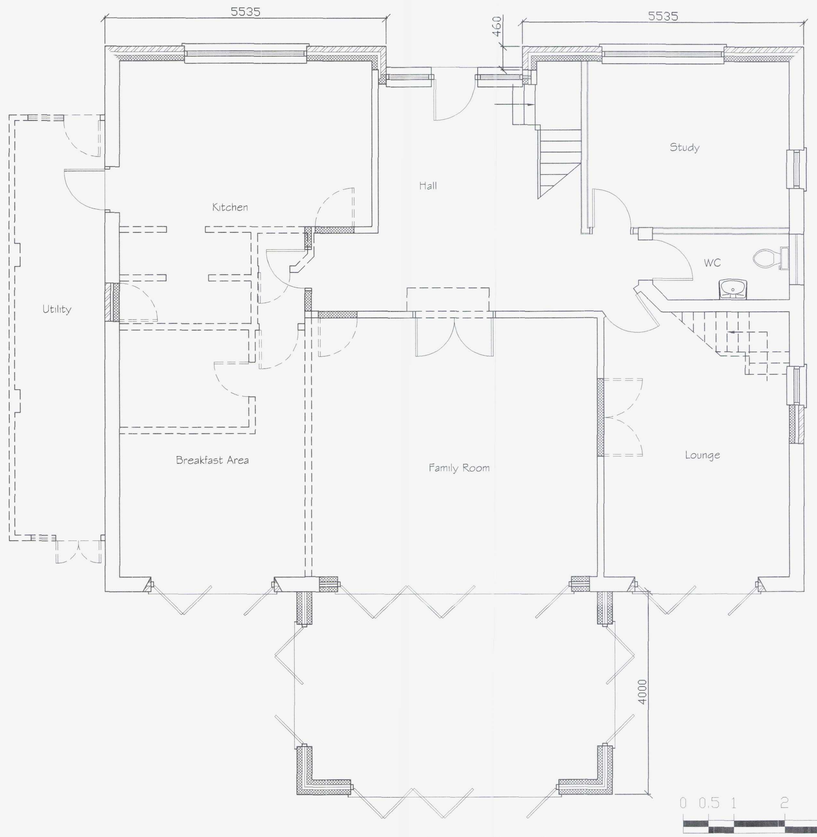

Proposed Ground Floor Plan

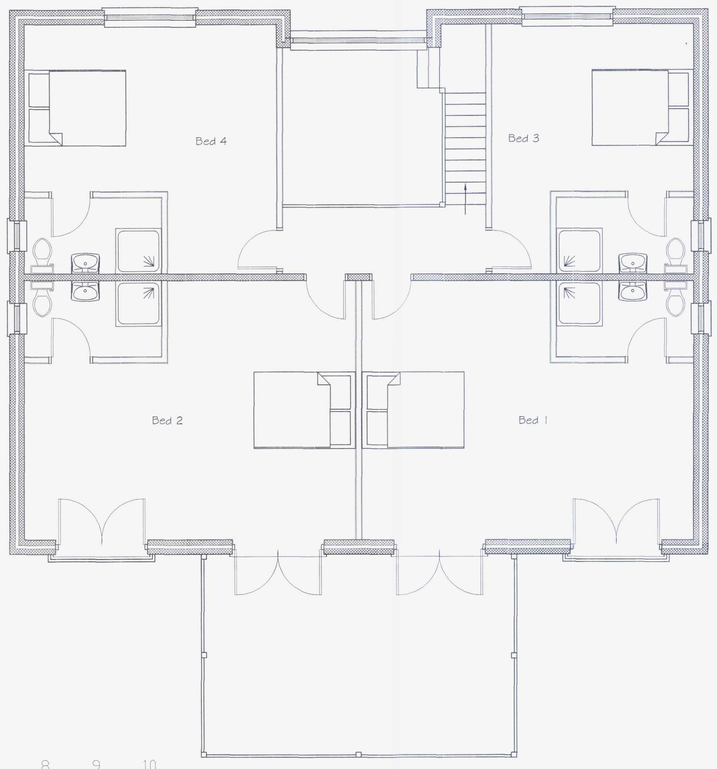

Proposed First Floor Plan

0 0.5 1 2 3 4 5 6 7 8 9 10

SCALE 1:50

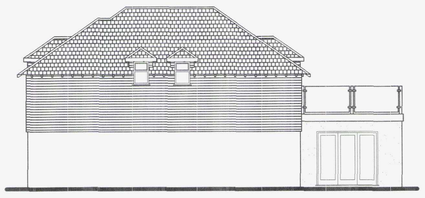

Proposed Side (North-Est) Elevation



Proposed Front (South-East) Elevation

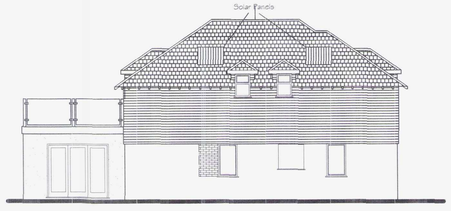

Proposed Side (South-West) Elevation



Proposed Rear (North-West) Elevation

0 0.5 1 2 3 4 5 6 7 8 9 10

SCALE 1:100

AMENDMENT
ADDRESS NORTHING
PLANNING SERVICES
PLAN
DATE 0545/18
RECD 27/7/18

Tony Rogers
Building Consultants
Address: 40 Dawn Crescent, Upper Beeding
West Sussex, BN44 3WH
Telephone: 01903 815225 Fax: 01903 815225

Rev.	Date:	Revision Description:
A	Oct 17	Roof height reduced and other alterations
B	Feb 18	Roof altered and windows altered
C	June 18	Roof altered and windows altered
D	July 18	Finishes altered

Client: Mr & Mrs P Hudson

Address: Shearings
The Street, Shoreham
West Sussex
BN43 5NJ

Project: Proposed first floor extension

Scale: 1:50 1:100
Paper Size A1

Date: July 2016

Drawing No: 16/1154/02

Drawn By: AWR Revision: D