North

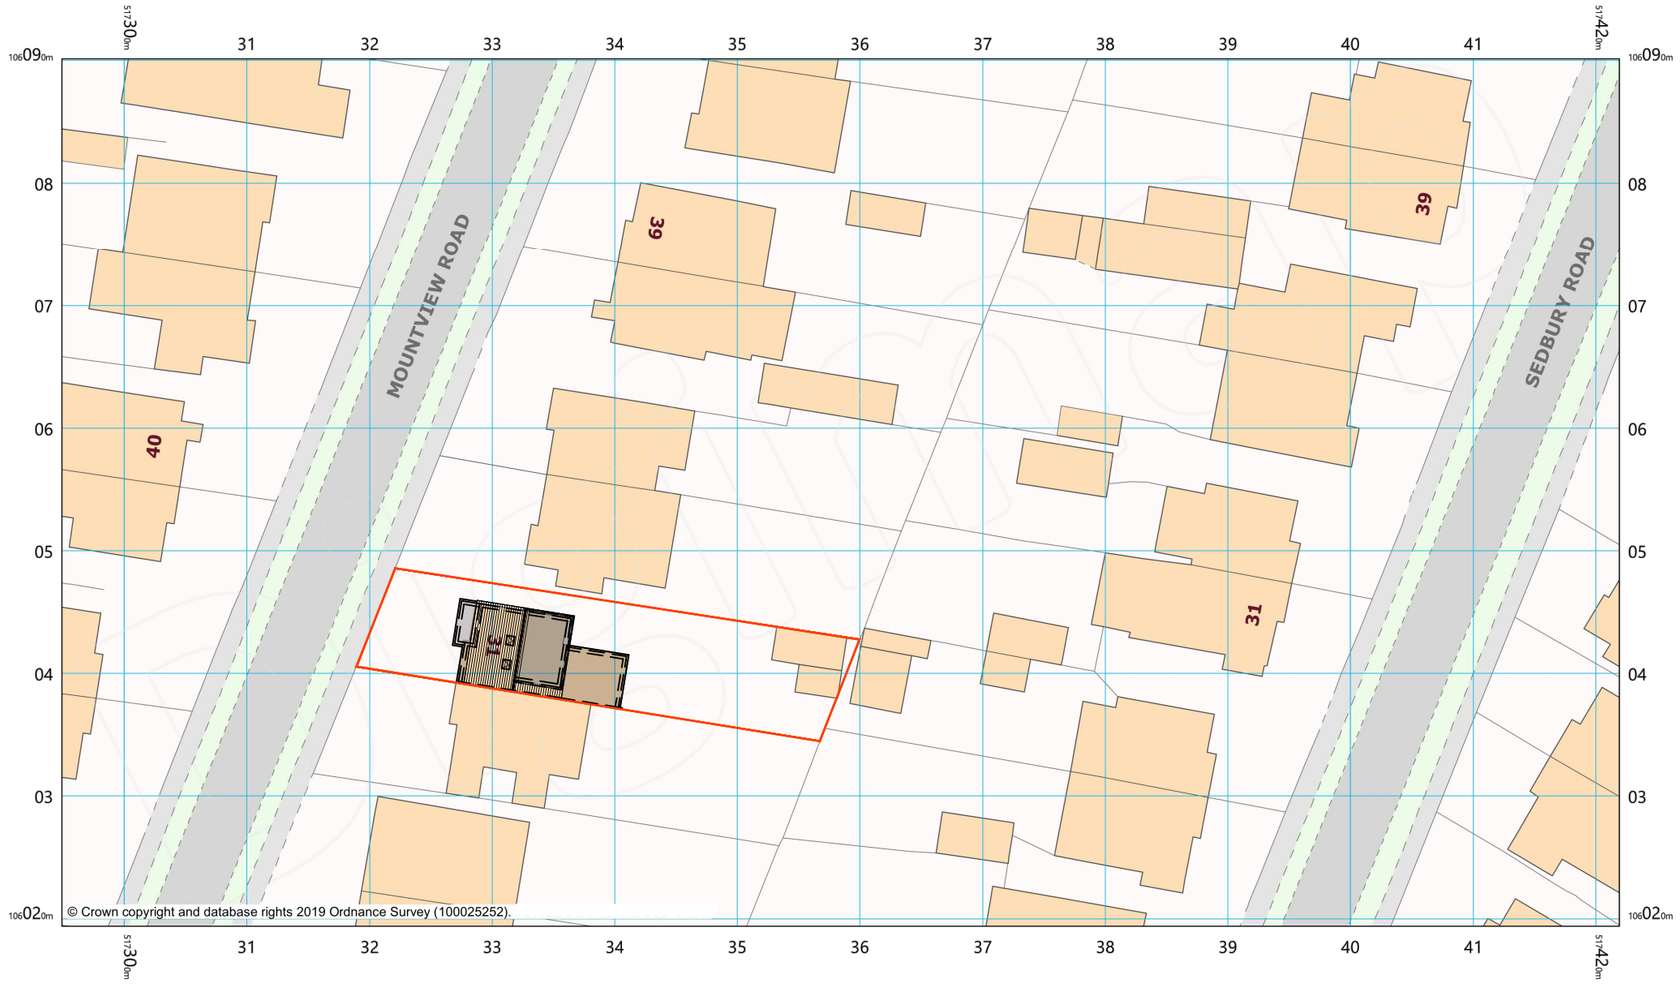

Digimap®

Ordnance Survey

Scale 1:500

0 5 10 15 20 25 30 35 40 45 50 m

Projection: British National Grid

Mar 26, 2019 12:16:29

PLANNING ISSUE

REV	DATE	DESCRIPTION

ACCEL CONSULTING LTD
Construction Consultants
20 Southwick Street
Southwick
BN42 4TB
Tel. 01273 934 920

CLIENT	Amelia Barden
PROJECT	31 Mountview Road, Bn15 0JZ
DRAWING TITLE	Site Plan

SCALE	DATE	REVISION
1:500@A3	26 Mar 2019	-
PROJECT No.	DRAWING No.	Approved By
-	002	-