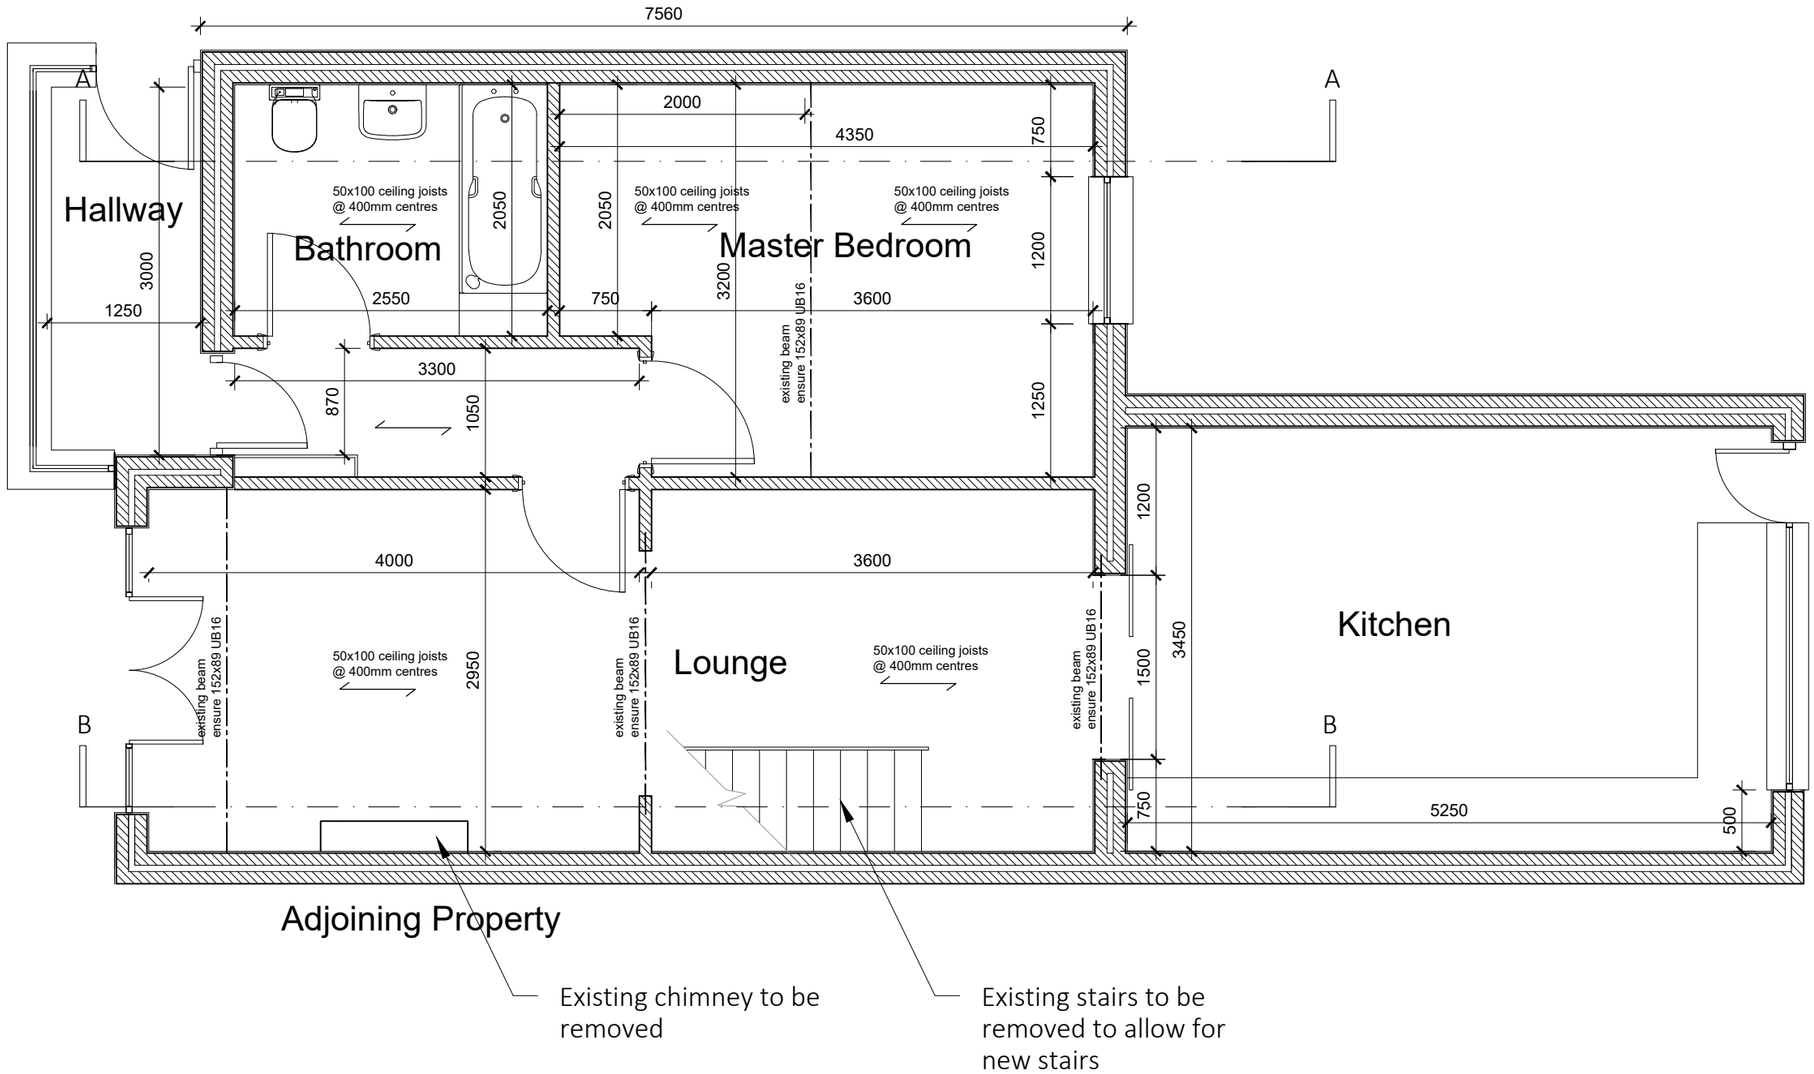

Existing Ground Floor Plan

0m 1m 2m 3m 4m 5m

PLANNING ISSUE

REV	DATE	DESCRIPTION

ACCEL CONSULTING LTD
Construction Consultants
20 Southwick Street
Southwick
BN42 4TB
Tel. 01273 934 920

CLIENT: Amelia Barden

PROJECT: 31 Mountview Road, Bn15 0JZ

DRAWING TITLE: Existing Ground Floor Plan

SCALE	DATE	REVISION
1:50@A3	26 Mar 2019	-
PROJECT No.	DRAWING No.	Approved By
-	100	-