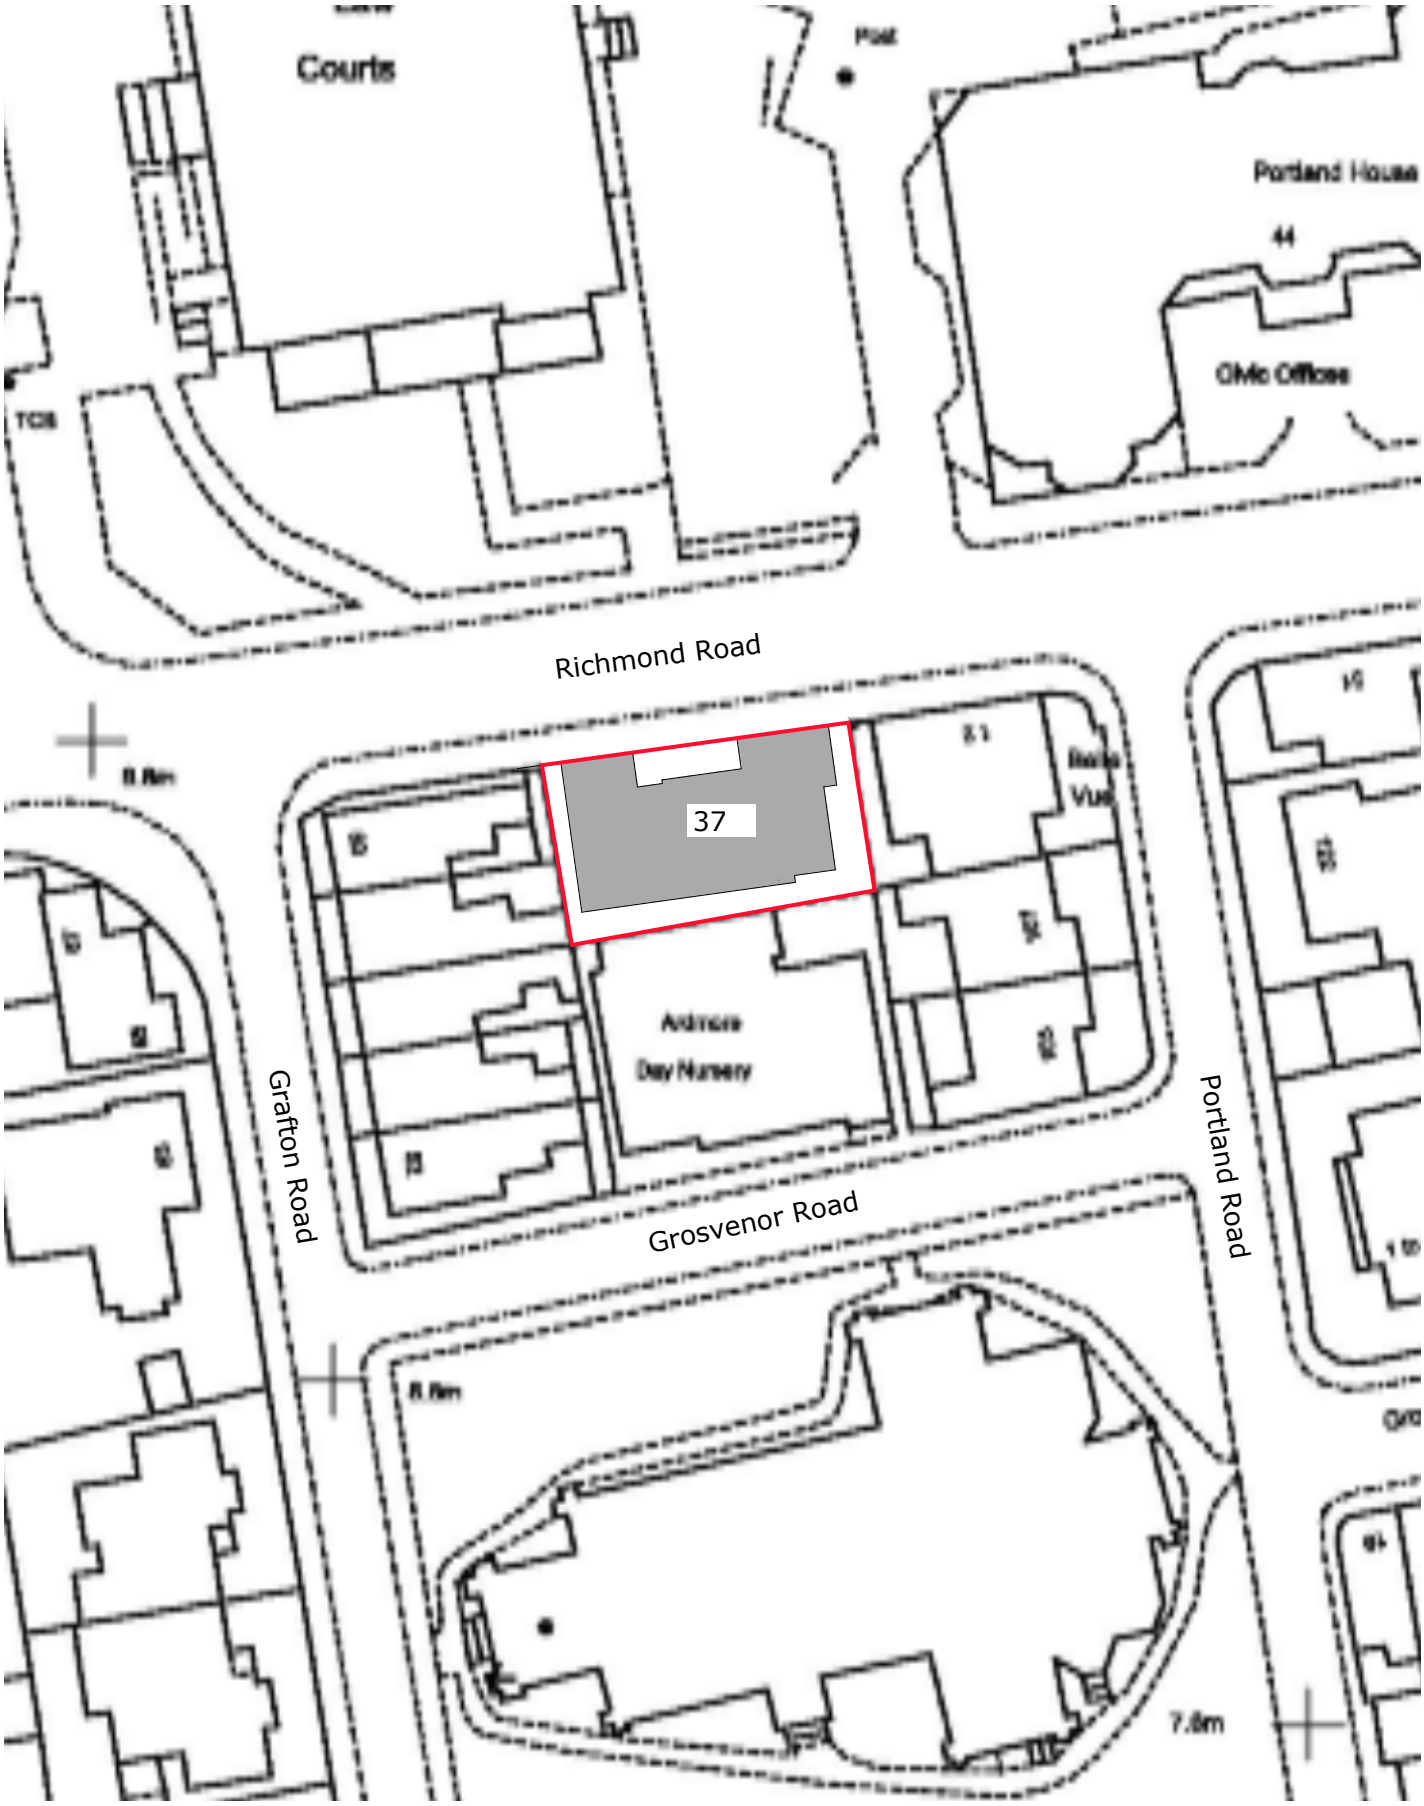

SITE PLAN 1:500 @ A4

37 RICHMOND ROAD
WORTHING
WEST SUSSEX
BN11 1PW

DATE: 05/06/2023
DRWG No: DS/SLEEP3/02

NORTH

0 10 20 30 40 50m