


East Elevation

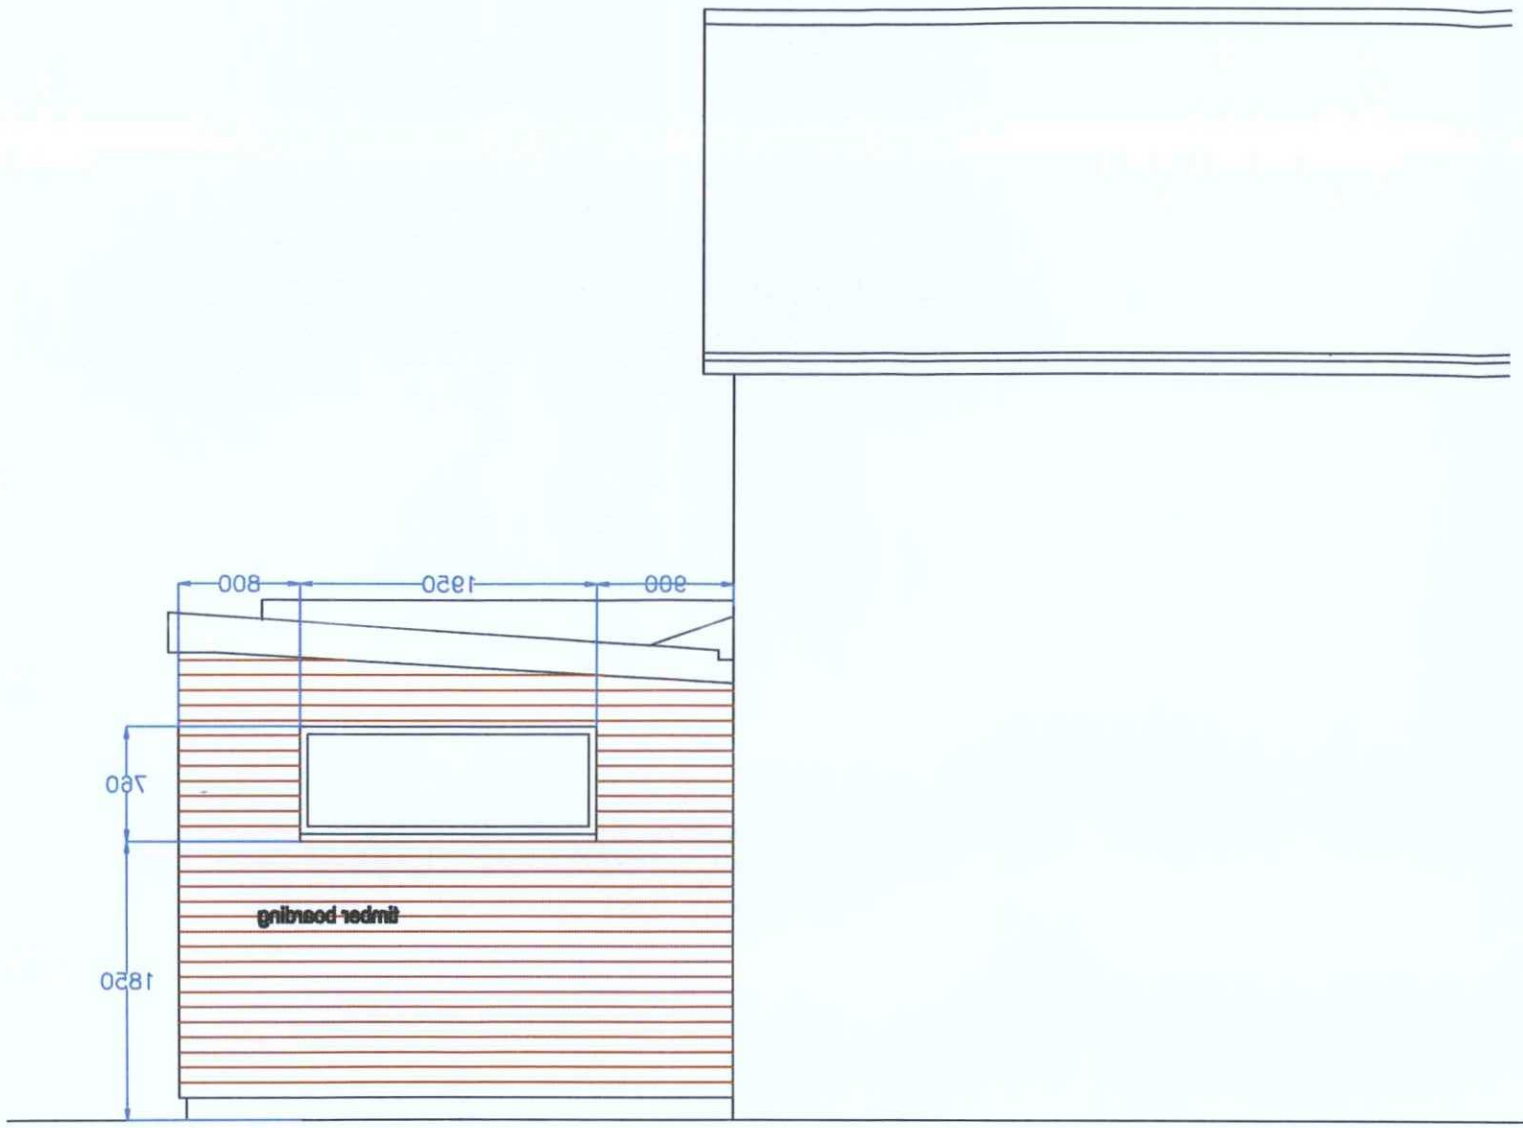

North Elevation

AMENDMENT

metres
1
5
10

ADUR & WORTHING PLANNING SERVICES	
PLAN	AWDM/ 0850/16
DATE VALID	15 JUL 2016

37 Gordon Road, Shoreham-by-Sea BN43 6WF

rev.	date.	amendment.	chkd.

rev.	date.	amendment.	chkd.

dwg status.

© THE CONTRACTOR SHOULD CHECK ALL DIMENSIONS ON SITE. NO DIMENSIONS TO BE SCALED FROM THIS DRAWING. NO PART OF THIS DRAWING IS TO BE COPIED OR REPRODUCED WITHOUT THE PRIOR CONSENT OF THE ARCHITECT. IT IS THE CONTRACTORS RESPONSIBILITY TO ENSURE COMPLIANCE WITH THE BUILDING REGULATIONS. ALL RIGHTS DESCRIBED IN CHAPTER IV OF THE COPYRIGHT, DESIGNS AND PATENTS ACT 1988 HAVE GENERALLY BEEN ASSERTED.

client	project	dwg no	rev
Mr & Mrs M Newell	37 Gordon Road Shoreham-by-Sea BN43 6WF	A81613	B
drawing		drawn / date	scale
Proposed Elevations		adb July.2016	1:50@A3

ANDREW BORLEY Architect
44 New Road
Shoreham-by-Sea
BN43 6RA
tel: 01273 384228
mob: 07876 032 413