Notes

1) All levels and dimensions to be checked on site.
2) This drawing is to be read in conjunction with all relevant consultants drawings and specifications.
3) This drawing is Copyright and must not be reproduced without prior written agreement 4)It is the responsibilty of the client to ensure that the party wall matters are attended to.
5) This drawings should be checked by the local authority Building Control Office or other appropriate checking authority prior to commmcement of the building works.

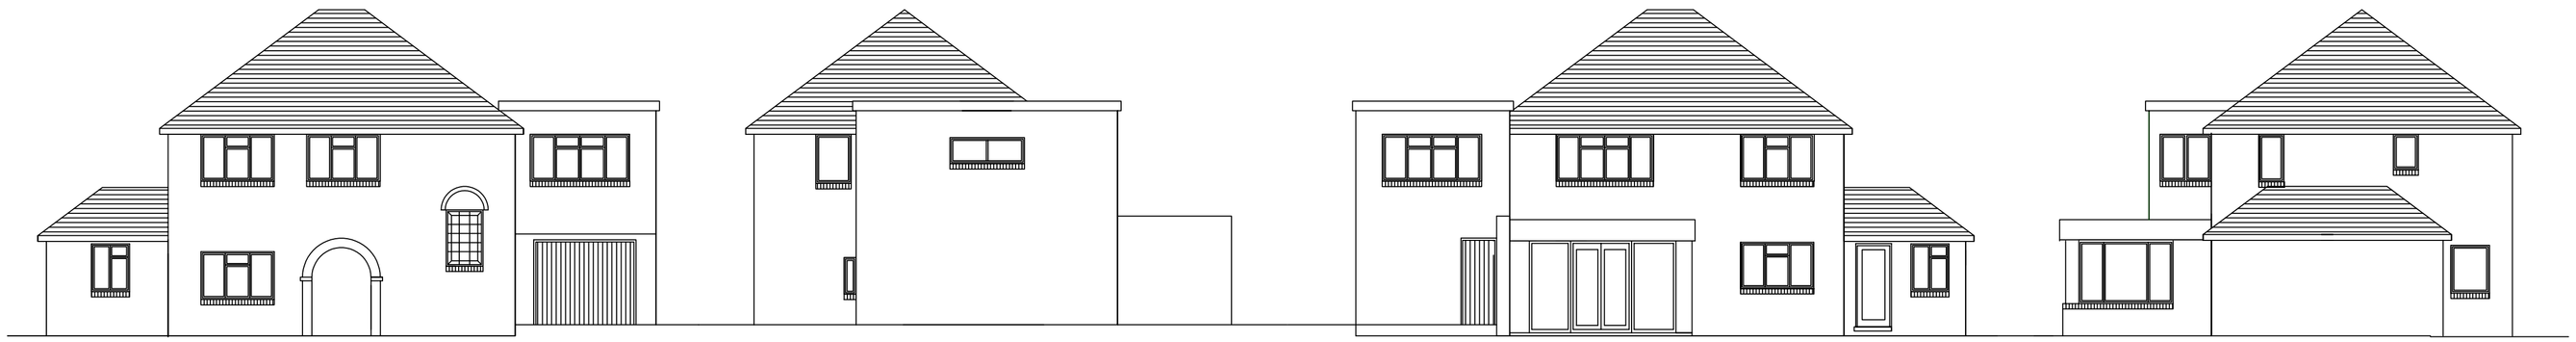

Existing Front Elevation
Scale 1:100

Existing North Elevation
Scale 1:100

0 1 2 3 4 5 6 7 8
Meters

Existing Rear Elevation
Scale 1:100

Existing South Elevation
Scale 1:100



Proposed Front Elevation
Scale 1:100

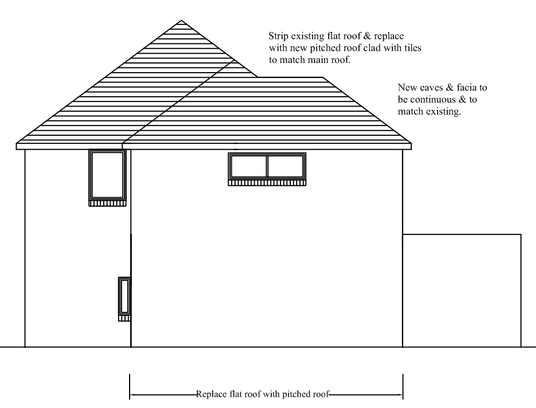

Proposed North Elevation
Scale 1:100



Proposed Rear Elevation
Scale 1:100

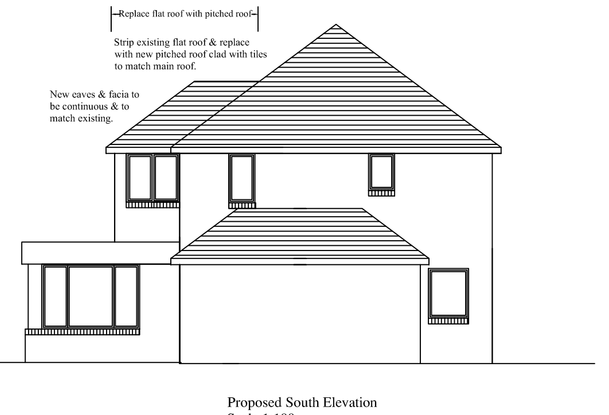

Proposed South Elevation
Scale 1:100

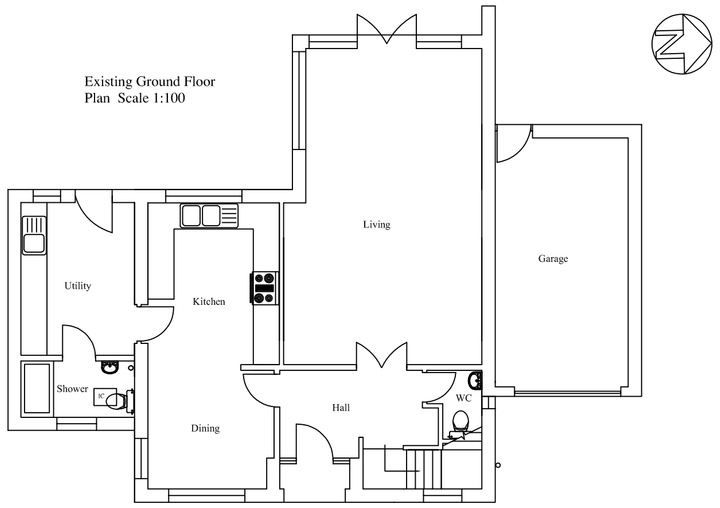

Existing Ground Floor
Plan Scale 1:100

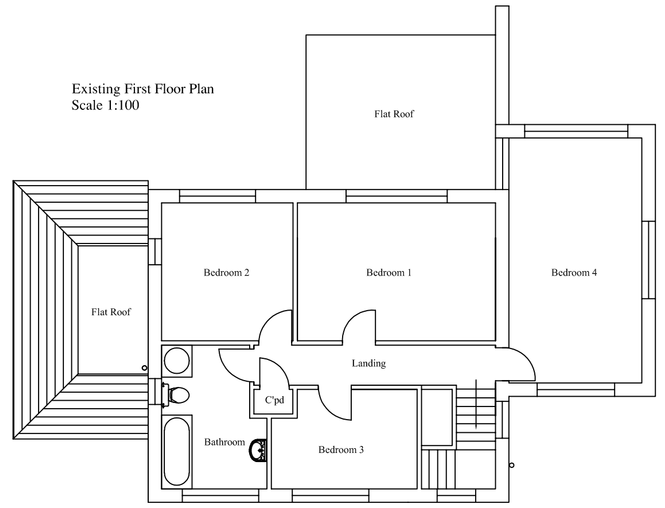

Existing First Floor Plan
Scale 1:100

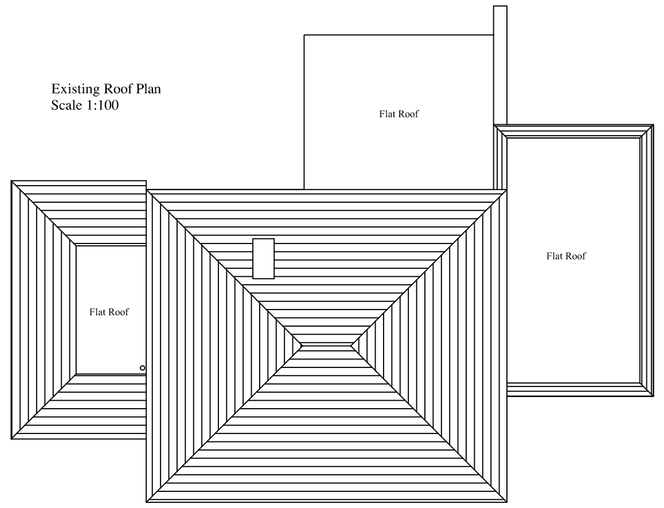

Existing Roof Plan
Scale 1:100

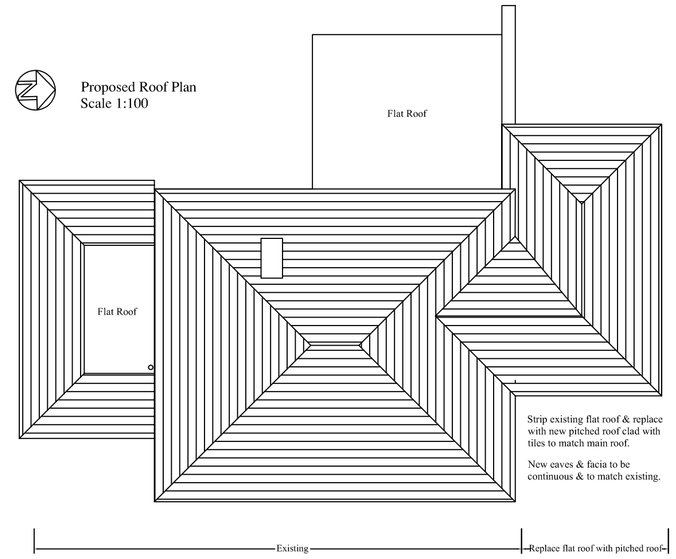

Proposed Roof Plan
Scale 1:100

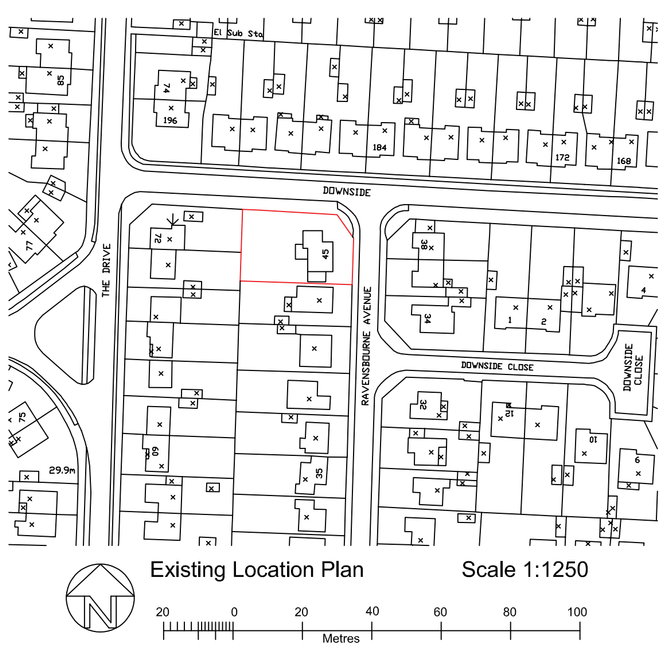

Existing Location Plan Scale 1:1250

20 0 20 40 60 80 100
Metres

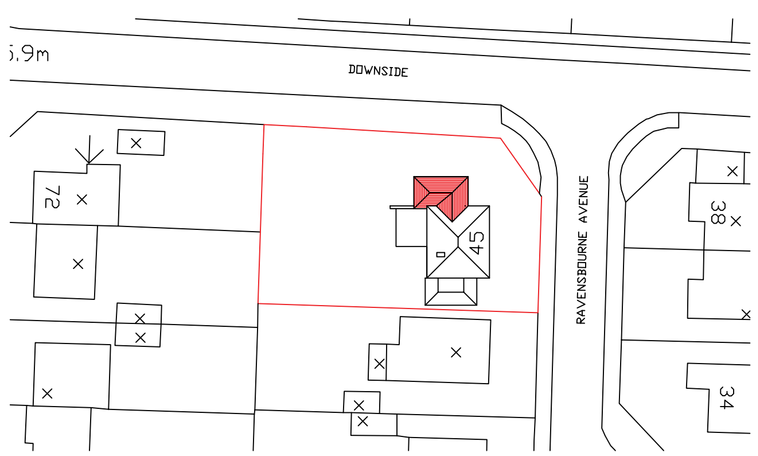

Proposed Block Plan Scale 1:500

20 10 0 10 20
Metres

Client
Ms G Miles

Site
45 Ravensbourne Avenue
Shoreham - by - Sea
West Sussex

Job
Replace existing flat roof with pitched roof

Title
Existing & Proposed Plans

Scale: Various @ A1
Drawn by: LF
Date: May 2020
Drawing no.: 45RA/2020/01

LF Architecture Ltd
architectural consultants

Monkyn Pyn, Thornwell Road, Wilmington, East Sussex, BN26 6RL
Telephone/Fax: 01323 489767
Mobile: 07973 349724
e-mail: mail@lfarchitecture.co.uk

Company no. 5123995