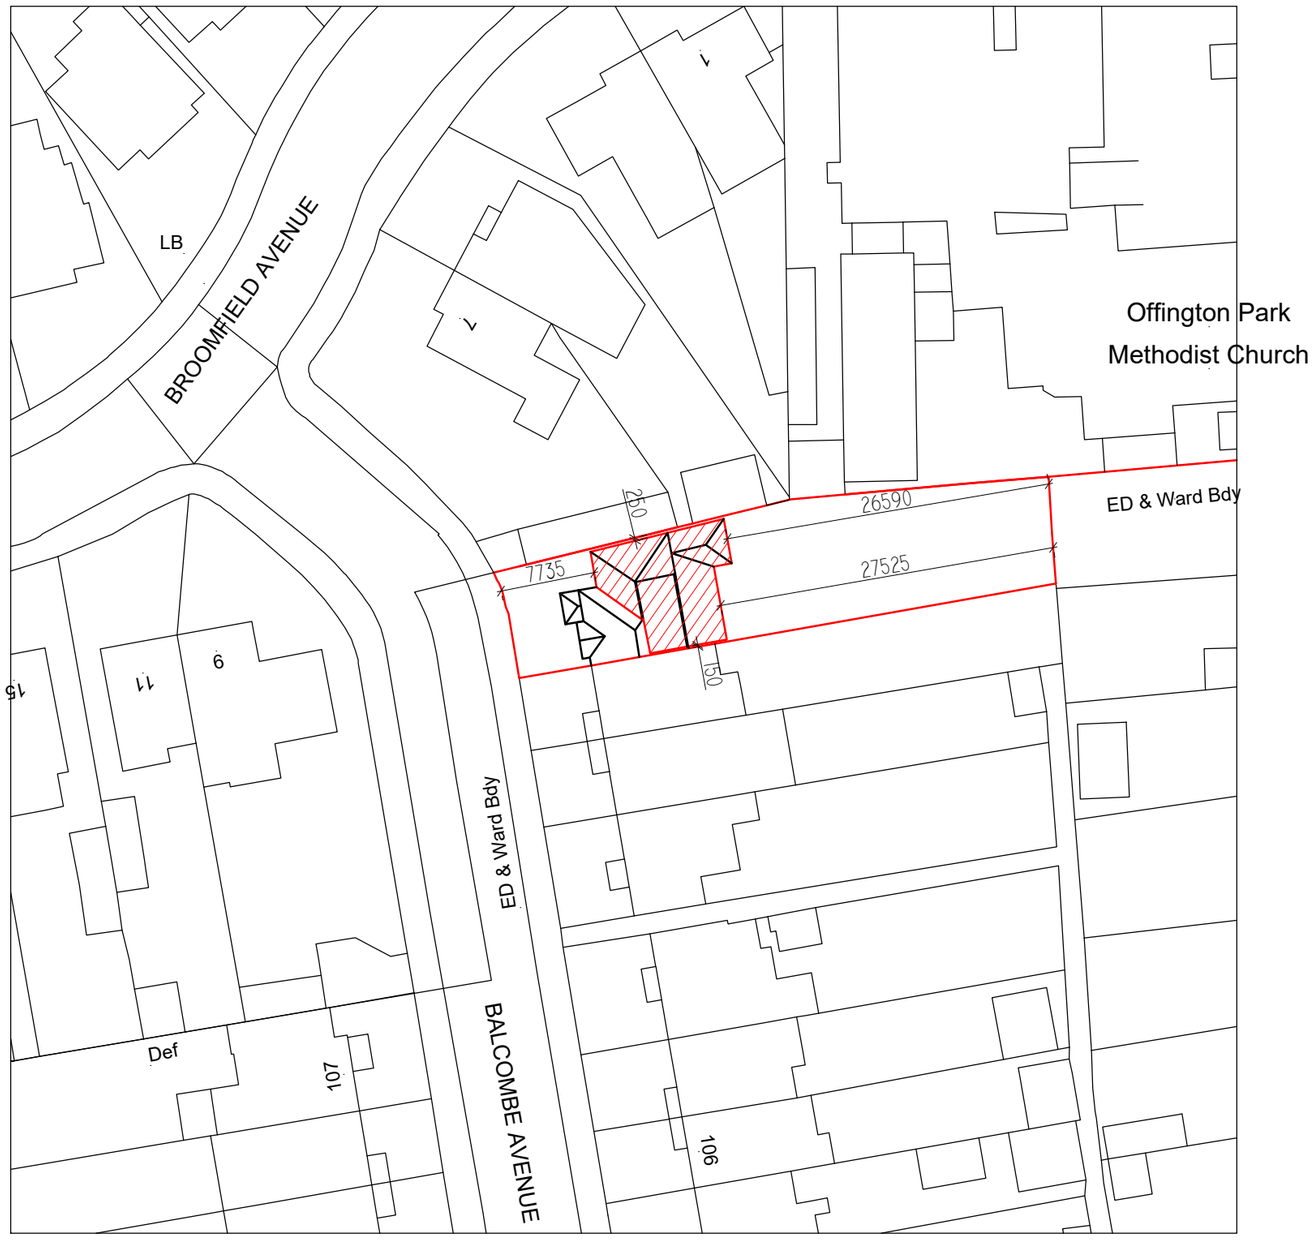

Scale 1:500

0 10 20 50

N

Rev.	Date	Description

Coastline ARCHITECTS

Contact
01903 357 047
info@coastlinearchitects.com
www.coastlinearchitects.com

client: Mrs Rooney & Mr Patel

site address: 118 BALCOMBE AVENUE
WORTHING, BN14 7RR

project title: Proposed single storey rear and two storey side extension, loft conversion and internal alterations

drawing title: BLOCK PLAN

status: PLANNING

date: 8th Apr 2025

drawn by: EL

scale: 1:500 @ A3

drawing no.: A-S-302