


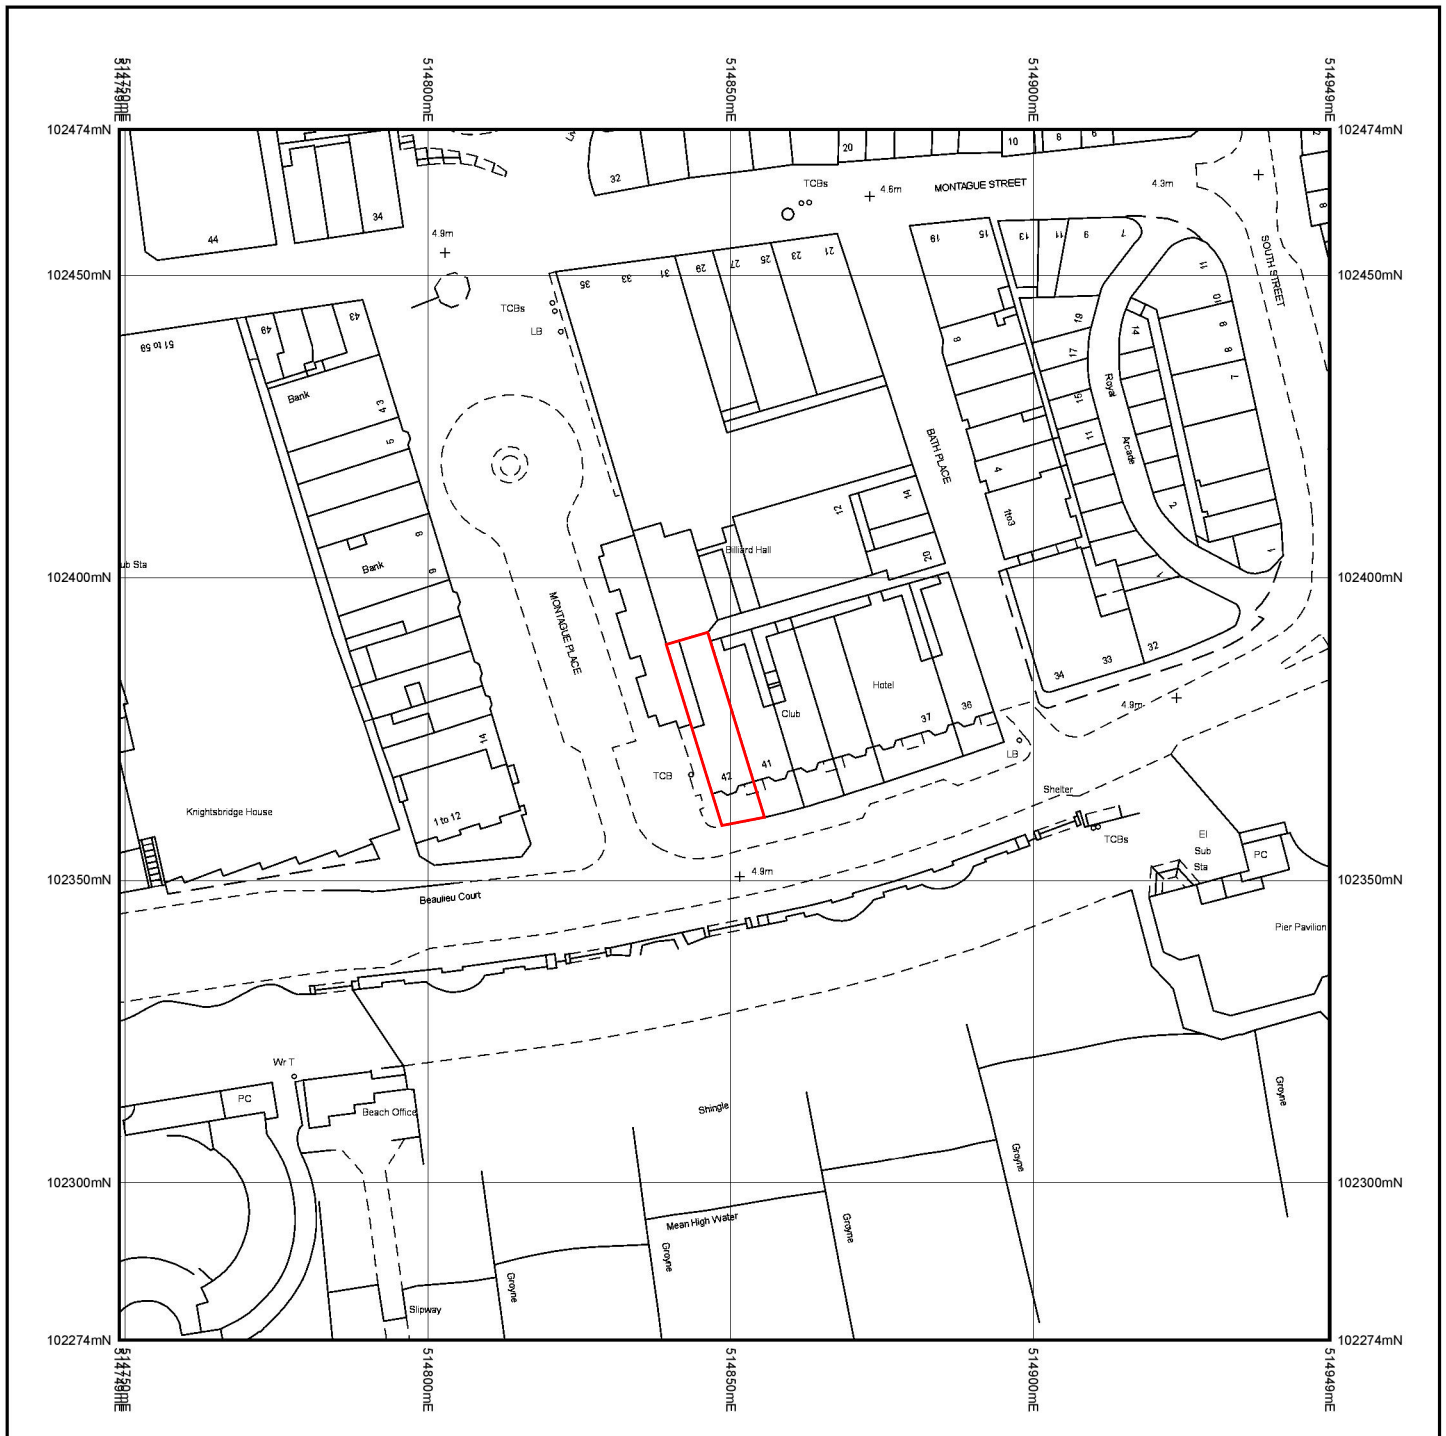

© Crown Copyright and database rights 2015 Ordnance Survey 100048957. The representation of road, track or path is no evidence of a boundary or right of way. The representation of features as lines is no evidence of a property boundary.

SITE PLAN 1:1250 @ A4 PAPER SIZE

Ground floor
42 Marine Parade
Worthing
West Sussex
BN11 3QA

DRWG No: DS/MARINEGF/03

21/04/2026