


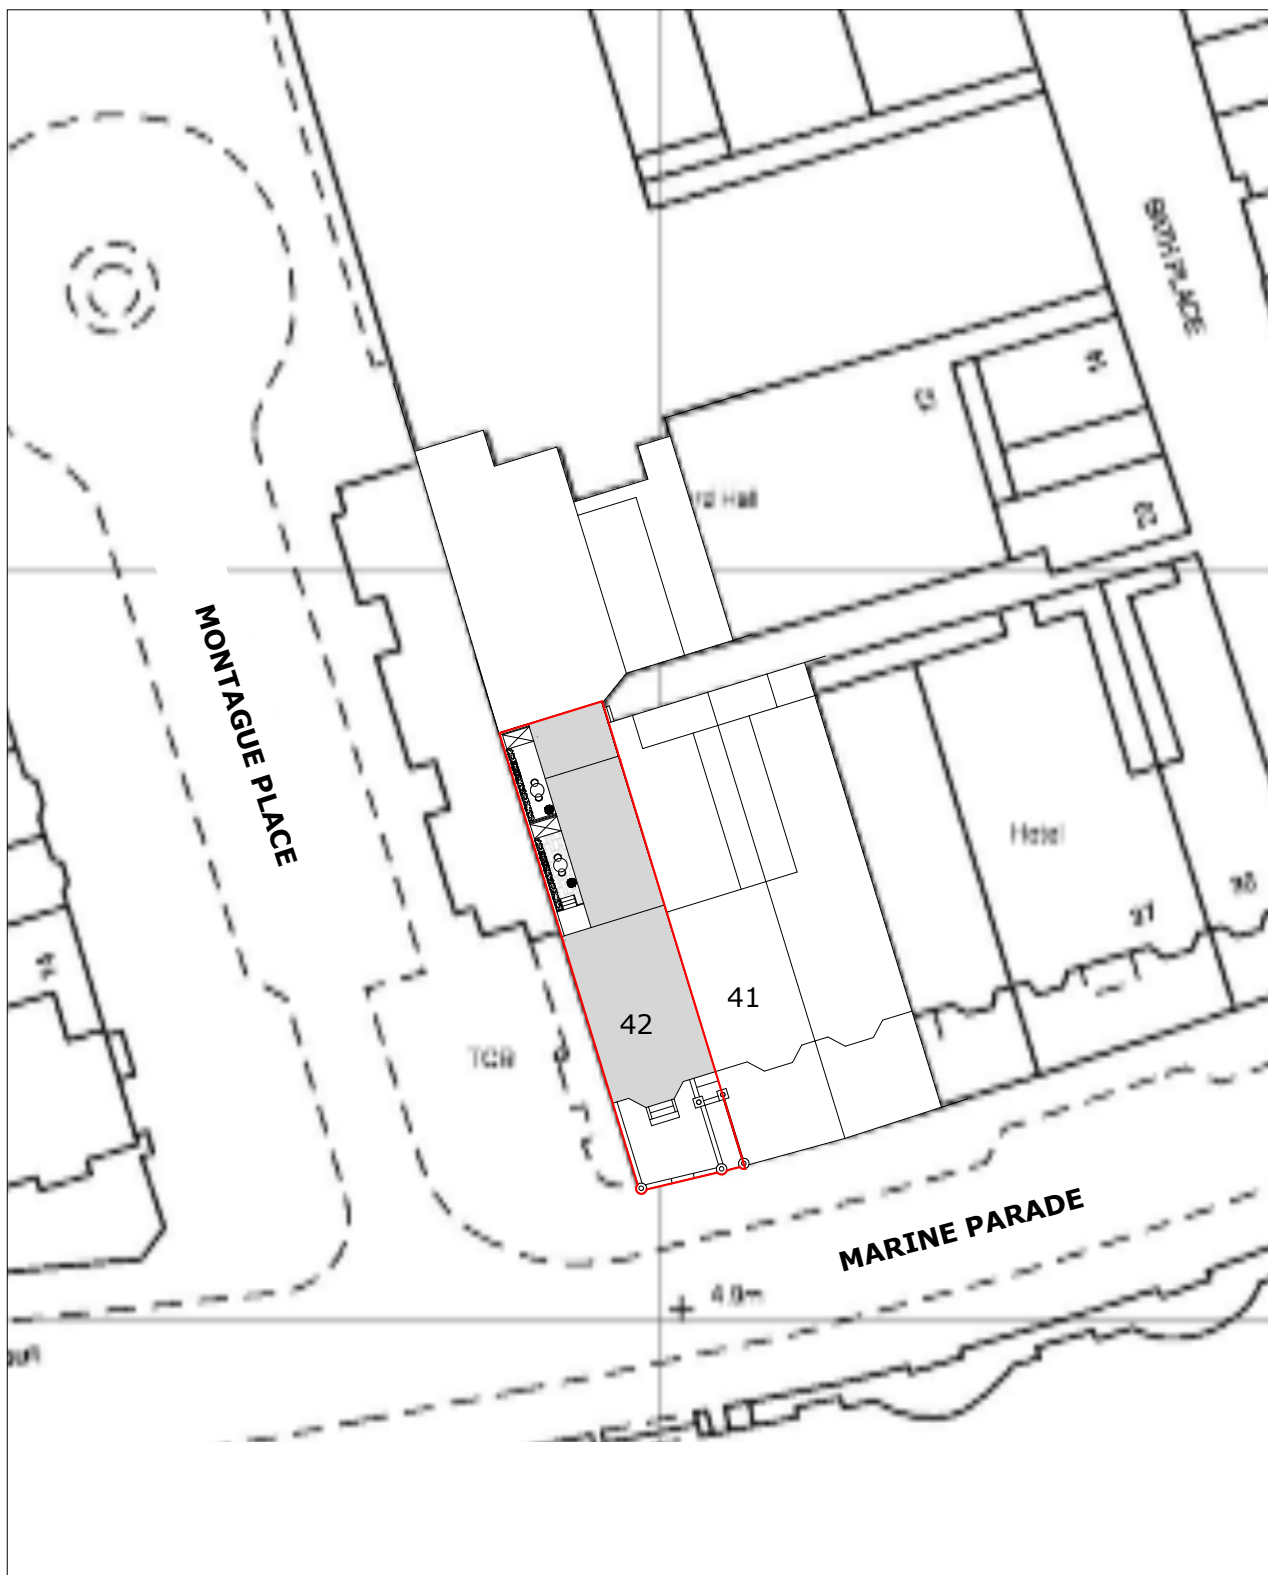

SITE PLAN 1:500 @ A4 PAPER SIZE

**Ground floor
42 Marine Parade
Worthing
West Sussex
BN11 3QA**

DRWG No: DS/MARINEGF/02

21/04/2026



NORTH

0 5 10 15 20 25m