EXTERNAL SURFACE FINISHES KEY

- SOFT LANDSCAPING.
  PLEASE REFER TO LANDSCAPE ARCHITECT'S DRAWING NO.1337 - ***'1337 Safestore Shoreham Landscaping Plan-A1'***
- PERMEABLE BLOCK PAVING.
  COLOUR: GREY
- TARMAC.
  COLOUR: BLACK
- OUTLINE OF FLOOR ABOVE.

Do not scale this drawing.
Architects are to be notified of any discrepancies.
Contractors must check all dimensions on site.
This drawing is subject to copyright laws and is for use on this project only.
This drawing is to be used solely for the information as titled only.
For other information refer to the latest revision of any cross referenced drawings.
To be read in conjunction with relevant design standards/protocols

This is a colour drawing. In order to ensure any subsequent reproduction is viewed correctly it should be printed in full colour.

2 0 2 4 6 8 10
SCALE 1:200 m

N

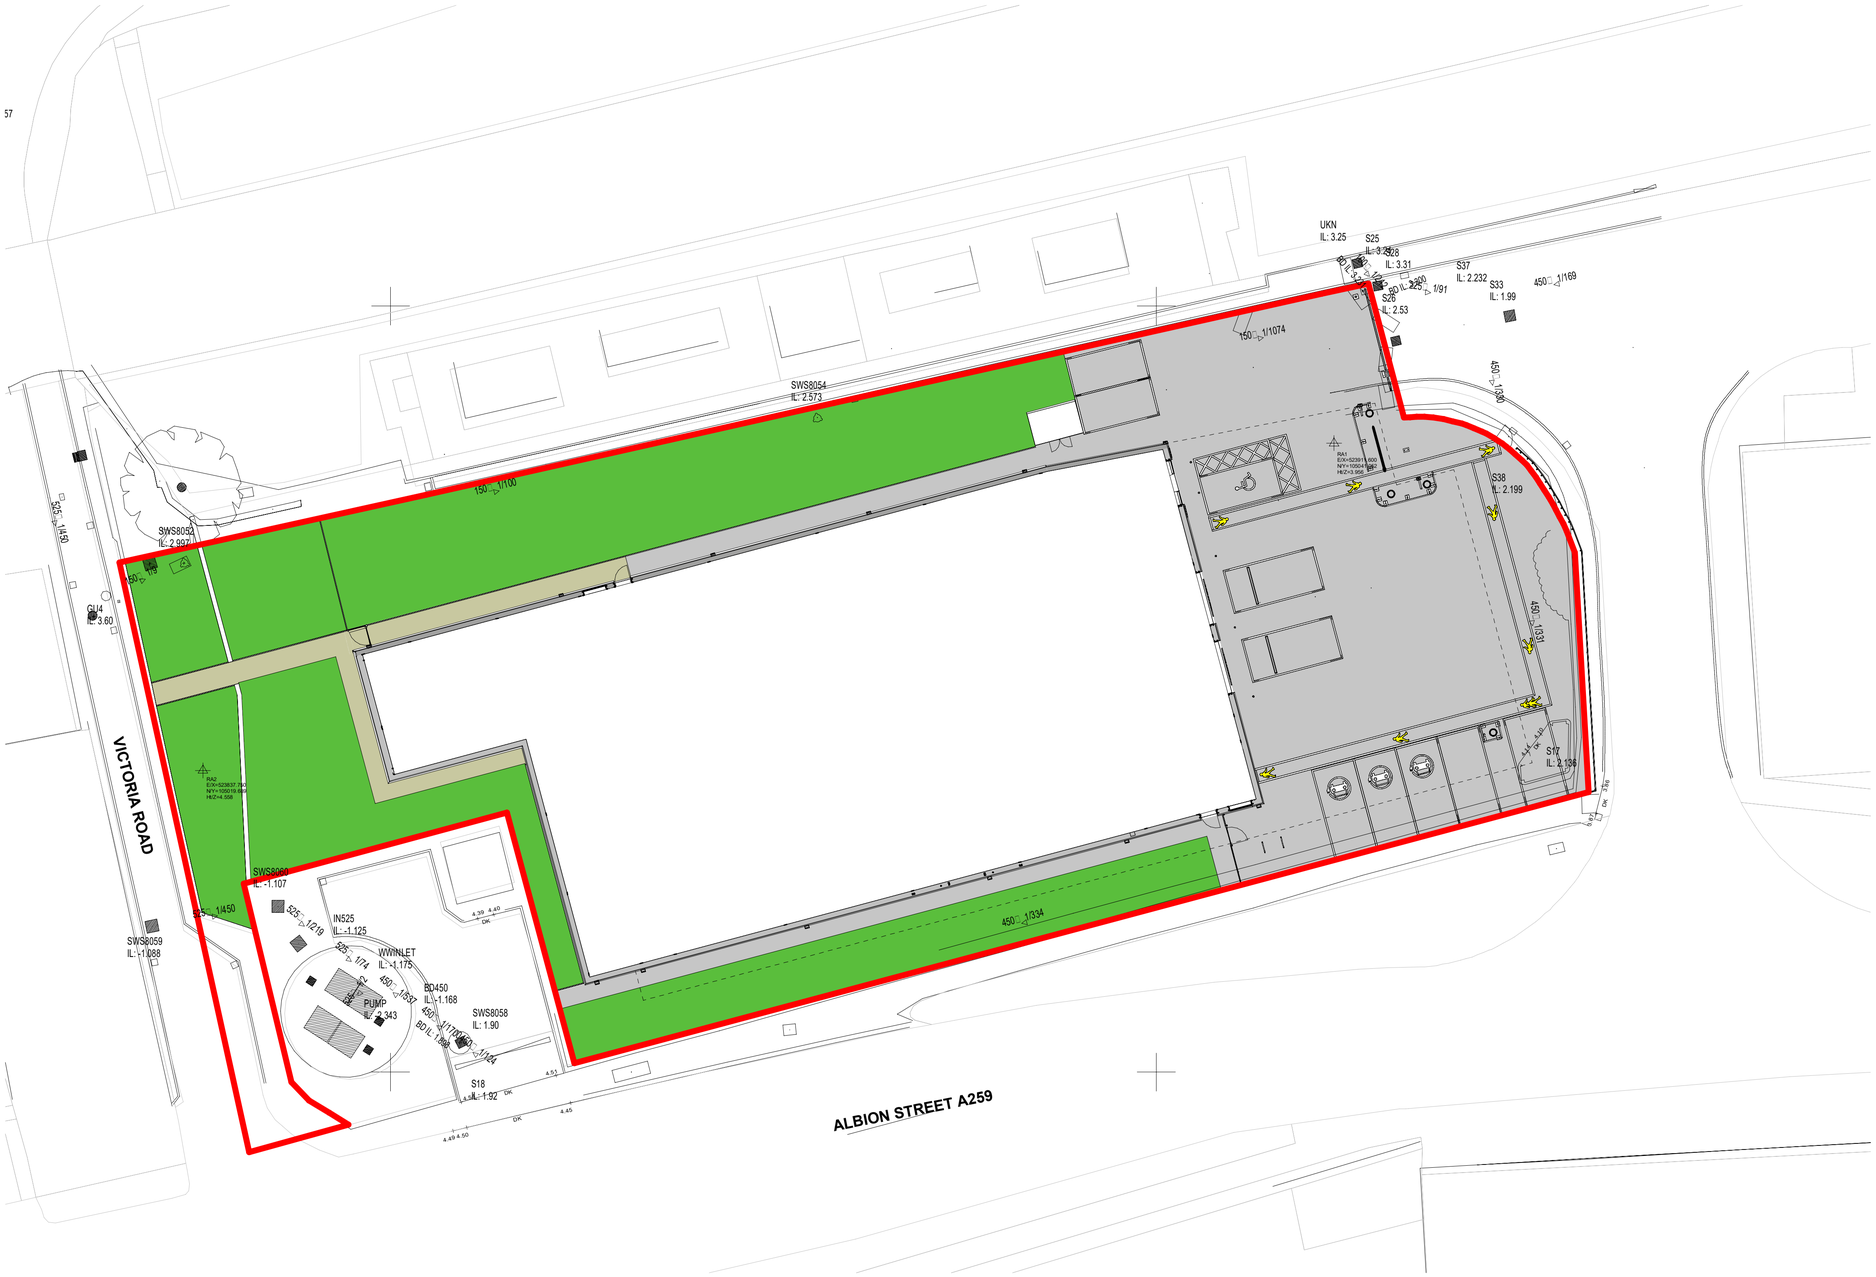

P1	FIRST ISSUE	01.09.25	DC TO
Rev	Description	Date	Drn Ckd

Status
PLANNING

SMR
SMALLEY MARSEY RISPIN
ARCHITECTS
The Exchange Station Parade Harrogate HG1 1TS
01423 707 757 admin@smrarchitects.co.uk

Project
SAFESTORE - SHOREHAM

Client
safestore

Drawing Title
PROPOSED EXTERNAL FINISHES

Proj Ref	Origin	Zone	Level	Type	Role	Num	Status	Rev
7790	SMR	00	ZZ	DR	A	2102	S4	P1

SMR Job Ref	Sheet	Scale	Drawn
7790-00-2102	A1	1 : 200	TO