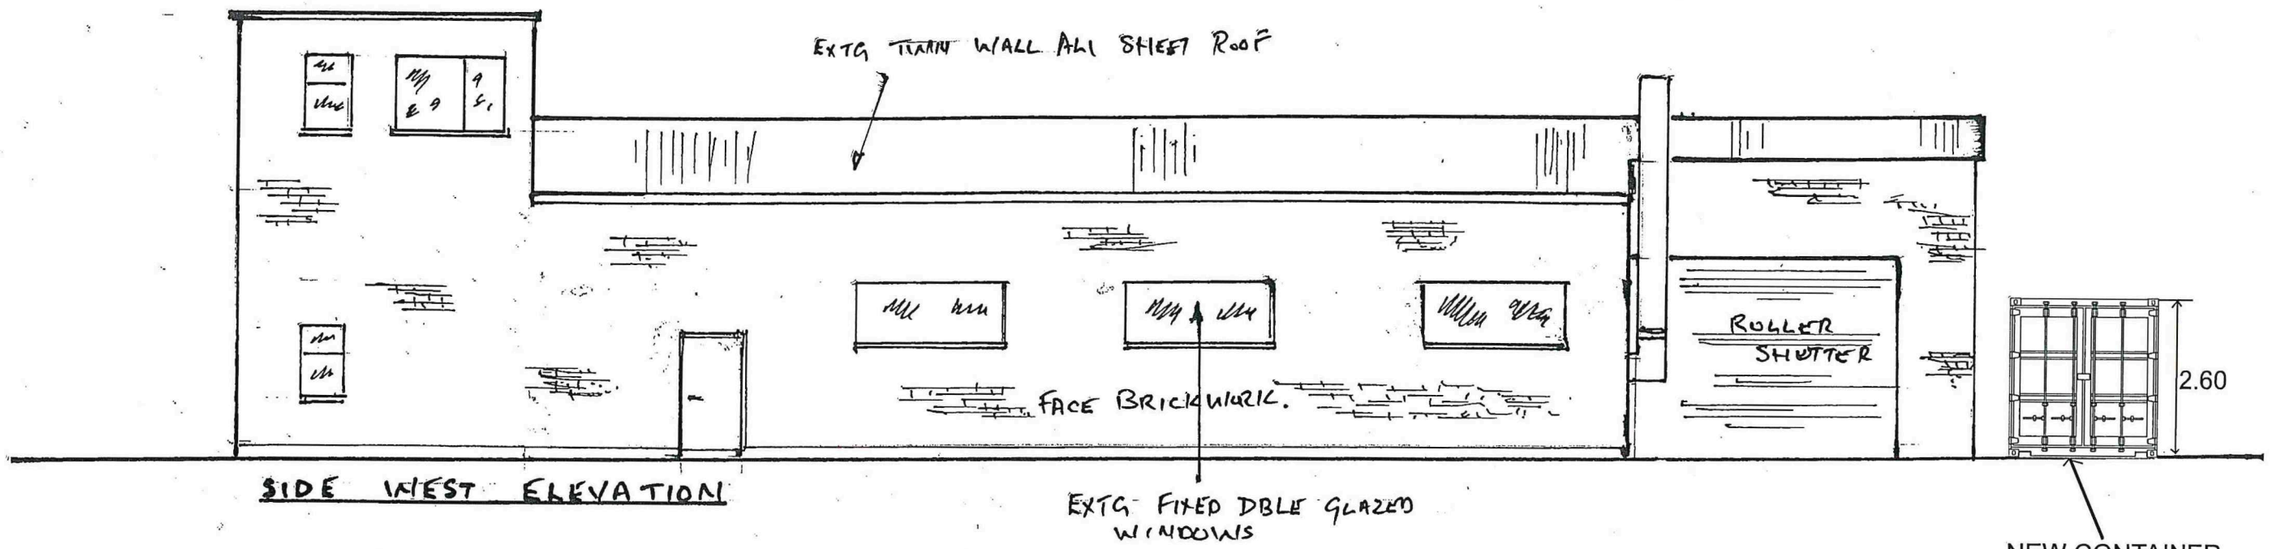

SIDE WEST ELEVATION

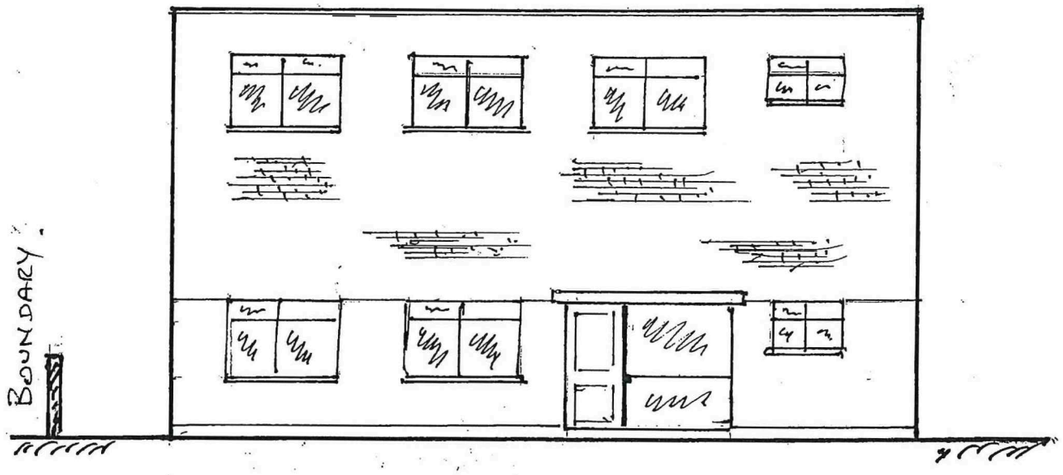

FRONT NORTH ELEVATION

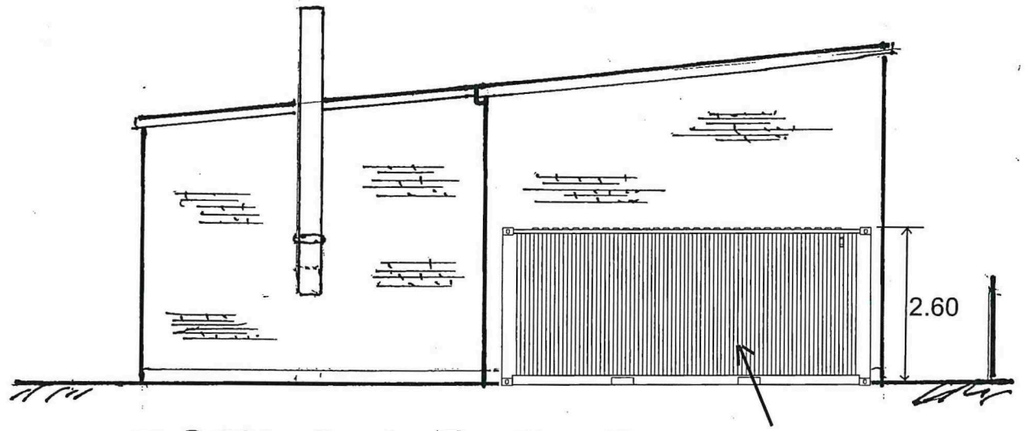

REAR SOUTH ELEVATION

PURPOSE: A standard 20ft shipping container to extend the storage space for goods next to the loading bay and as close as possible to the building.
The extra storage space is needed for extra stock buffer due to long pandemic leadtimes for manufacturing and shipping, plus higher demand of our goods.
The space was used for parking vehicles and trailers; we propose parking this storage container instead.

SCALE 1 :100

Storage container
installation in rear yard

Elevations Dwg No3
13/10/2021

The Airbrush Company Ltd
79 Marlborough Road
Lancing Business Park
Lancing BN15 8UF
Tel: 01903 767800
www.airbrushes.com
alex@airbrushes.com