


Location Plan

Site Address: 7, Colebrook Road, Southwick, BN42 4AL

Date Produced: 13-Jul-2026

Scale: 1:1250 @A4

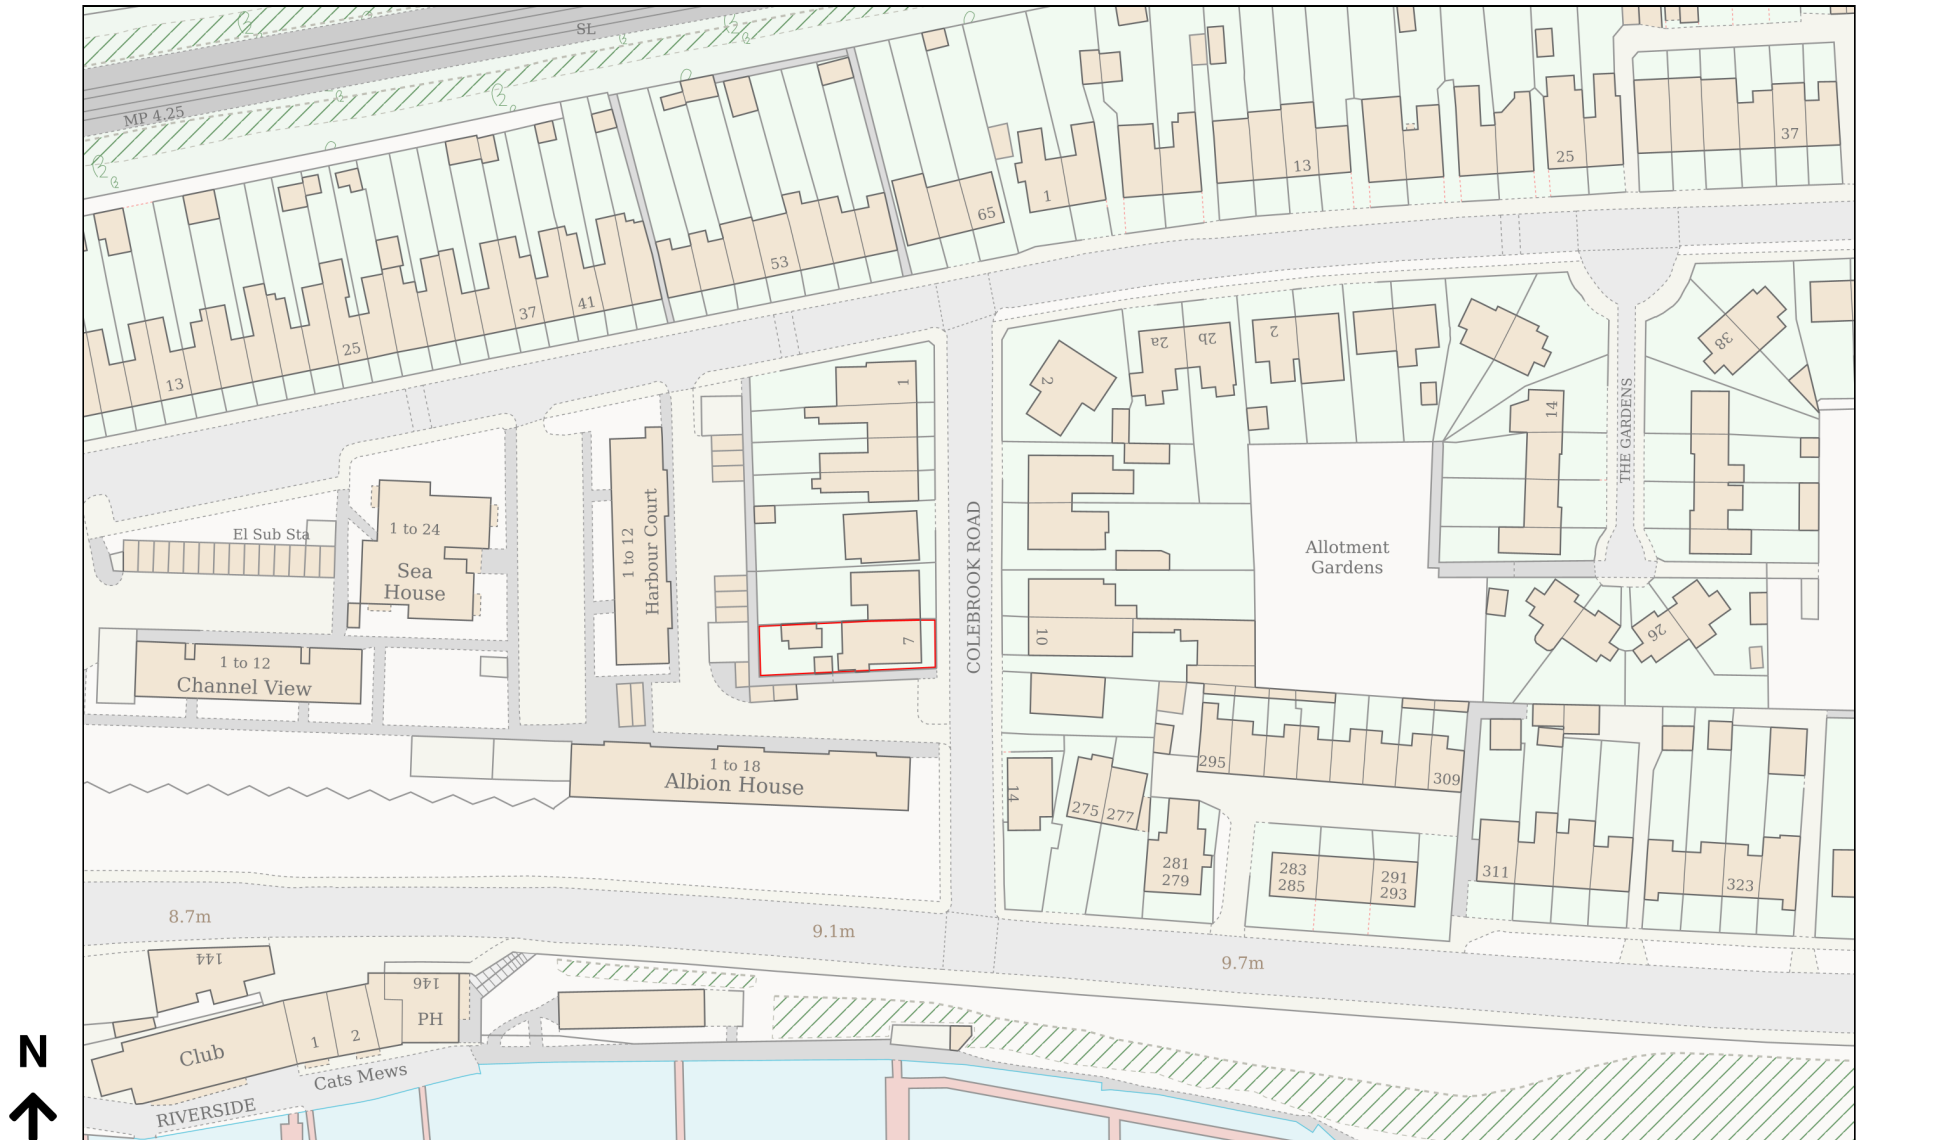

Planning Portal Reference: PP-15042518v1