


EXISTING LOCATION & BLOCK PLAN

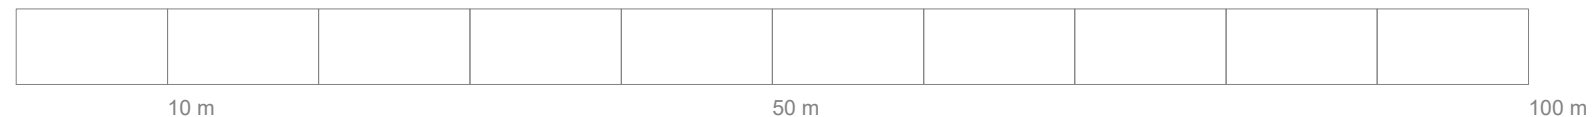

Map number: TQRQM26177150234457

Title: Existing Location & Block Plan
Map Produced for: 7 Colebrook Rd, Southwick, Brighton BN42
© Crown copyright and database rights 2026 OS 100042766
Project ID: 2026-06-BN42
Date of Purchase: 26-06-2026
1 Years subscription from 26-06-2026 for 1 workstation.



© 2023 1 Stop Design & Build.
All dimensions to be checked on site by the contractor and such dimensions to be their responsibility. All construction works must comply with the relevant British Standards and Building Regulations requirements. Any drawing errors and omissions to be reported to 1 Stop Design & Build.

Client Name

TD

Project Address

7 Colebrook Rd, Southwick,
Brighton BN42

Section

Rear Extension & Internal Remodeling

Stage

PLANNING

Drawing Title

EXISTING LOCATION & BLOCK PLAN

Drawing Status

For Approval

Revisions and Notes

EXISTING STRUCTURE

STRUCTURE TO BE DEMOLISHED

PROPOSED STRUCTURE

 SHARED WALL

LEGEND

Project No. 2026-06-BN42

Drawing No. **B-001**

Revision 00

Scale at A3 1:1250 & 500

Date 30/06/2026

Designed	MI	Checked	MH
----------	-----------	---------	-----------

Drawn	MI	Approved	MH
-------	-----------	----------	-----------



1 STOP DESIGN & BUILD
128 CITY ROAD LONDON,
EC1V 2NX, UK

Email: info@1stopdesignandbuild.co.uk

Web: www.1stopdesignandbuild.co.uk

Phone No.: 0208 0366888