

© 2023 1 Stop Design & Build.  
All dimensions to be checked on site by the contractor and such dimensions to be their responsibility. All construction works must comply with the relevant British Standards and Building Regulations requirements. Any drawing errors and omissions to be reported to 1 Stop Design & Build.

Client Name

TD

Project Address

7 Colebrook Rd, Southwick,  
Brighton BN42

Section

## REAR EXTENSION

Stage

## PLANNING

Drawing Title



### EXISTING ELEVATIONS

Drawing Status

For Approval

## Revisions and Notes

## NORTH SIDE ELEVATION

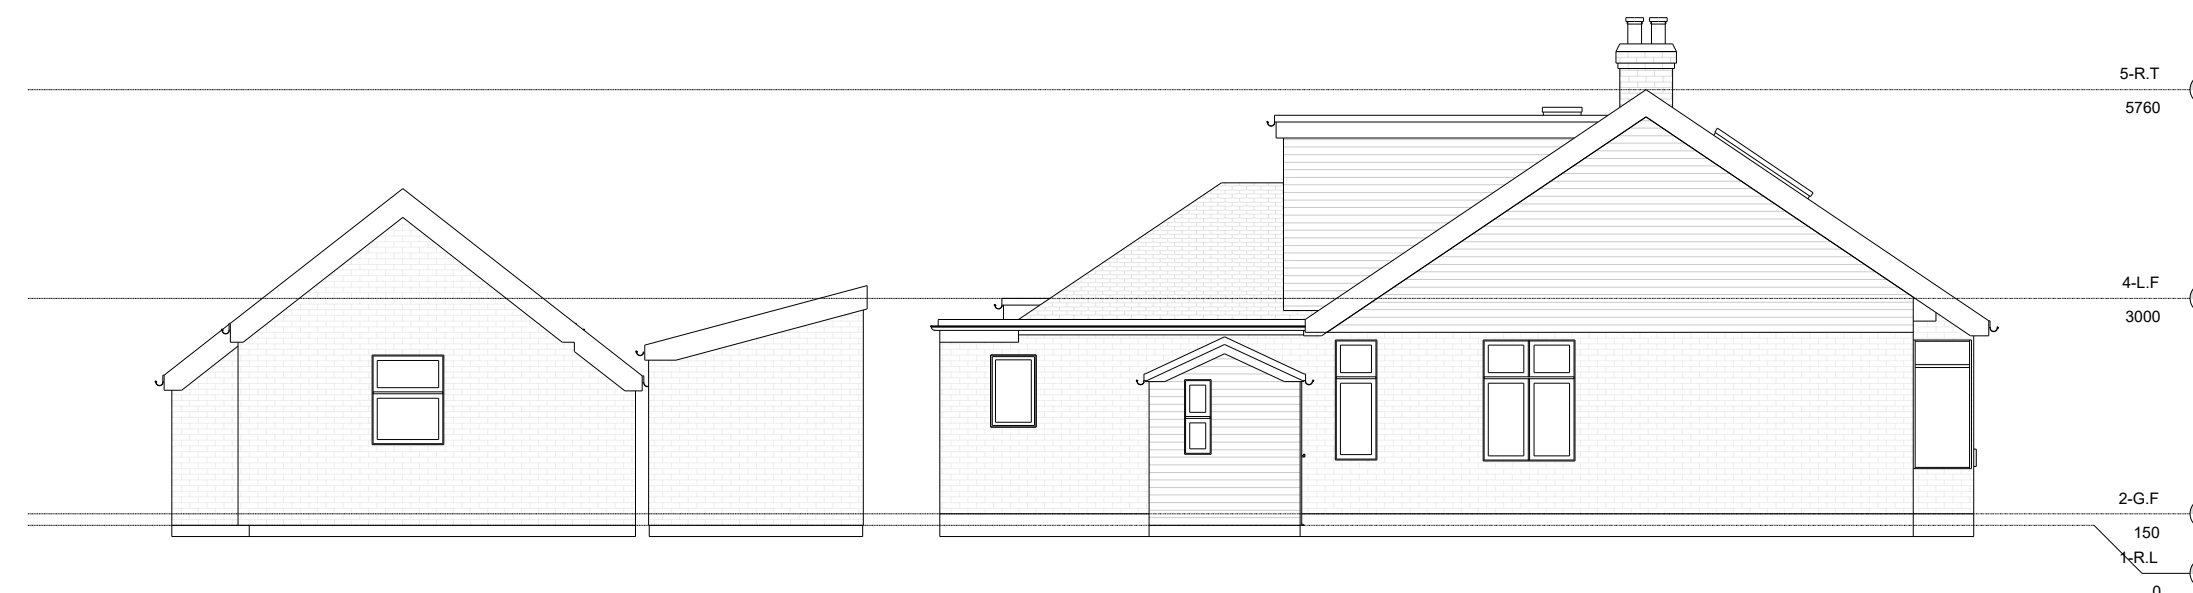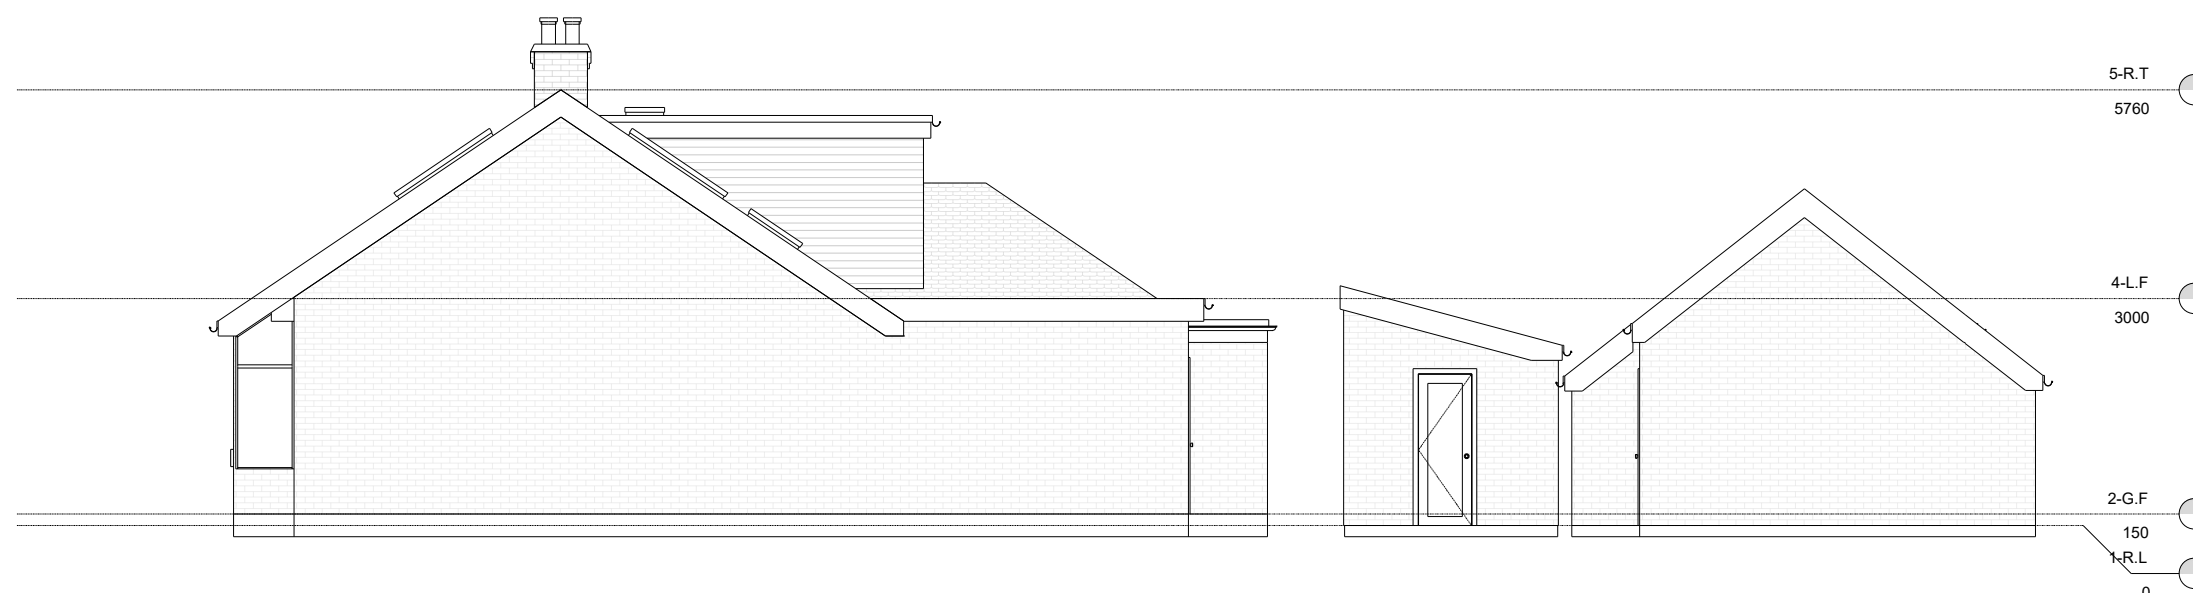

## SOUTH SIDE ELEVATION



SCALE 1:100 @ A3

**LEGEND**

- EXISTING STRUCTURE
- STRUCTURE TO BE DEMOLISHED
- PROPOSED STRUCTURE
- SHARED WALL

|             |              |
|-------------|--------------|
| Project No. | 2026-05-BN42 |
|-------------|--------------|

|             |       |
|-------------|-------|
| Drawing No. | A-004 |
|-------------|-------|

|          |    |
|----------|----|
| Revision | 00 |
|----------|----|

|             |       |
|-------------|-------|
| Scale at A3 | 1:100 |
|-------------|-------|

|      |            |
|------|------------|
| Date | 17/07/2026 |
|------|------------|

|          |           |         |           |
|----------|-----------|---------|-----------|
| Designed | <b>MI</b> | Checked | <b>FM</b> |
|----------|-----------|---------|-----------|

|       |           |          |           |
|-------|-----------|----------|-----------|
| Drawn | <b>MI</b> | Approved | <b>FM</b> |
|-------|-----------|----------|-----------|



**1 STOP  
DESIGN  
& BUILD**

**1 STOP DESIGN & BUILD**  
128 CITY ROAD LONDON, EC1V 2NX, UK  
Email: [info@1stopdesignandbuild.co.uk](mailto:info@1stopdesignandbuild.co.uk)  
Web: [www.1stopdesignandbuild.co.uk](http://www.1stopdesignandbuild.co.uk)  
Phone No.: 0208 0366888