

© 2023 1 Stop Design & Build.
All dimensions to be checked on site by the contractor and such dimensions to be their responsibility. All construction works must comply with the relevant British Standards and Building Regulations requirements. Any drawing errors and omissions to be reported to 1 Stop Design & Build.

Client Name

TD

Project Address

7 Colebrook Rd, Southwick,
Brighton BN42

Section

REAR EXTENSION

Stage

PLANNING


Drawing Title

EXISTING 3D VIEWS

Drawing Status

For Approval

Revisions and Notes

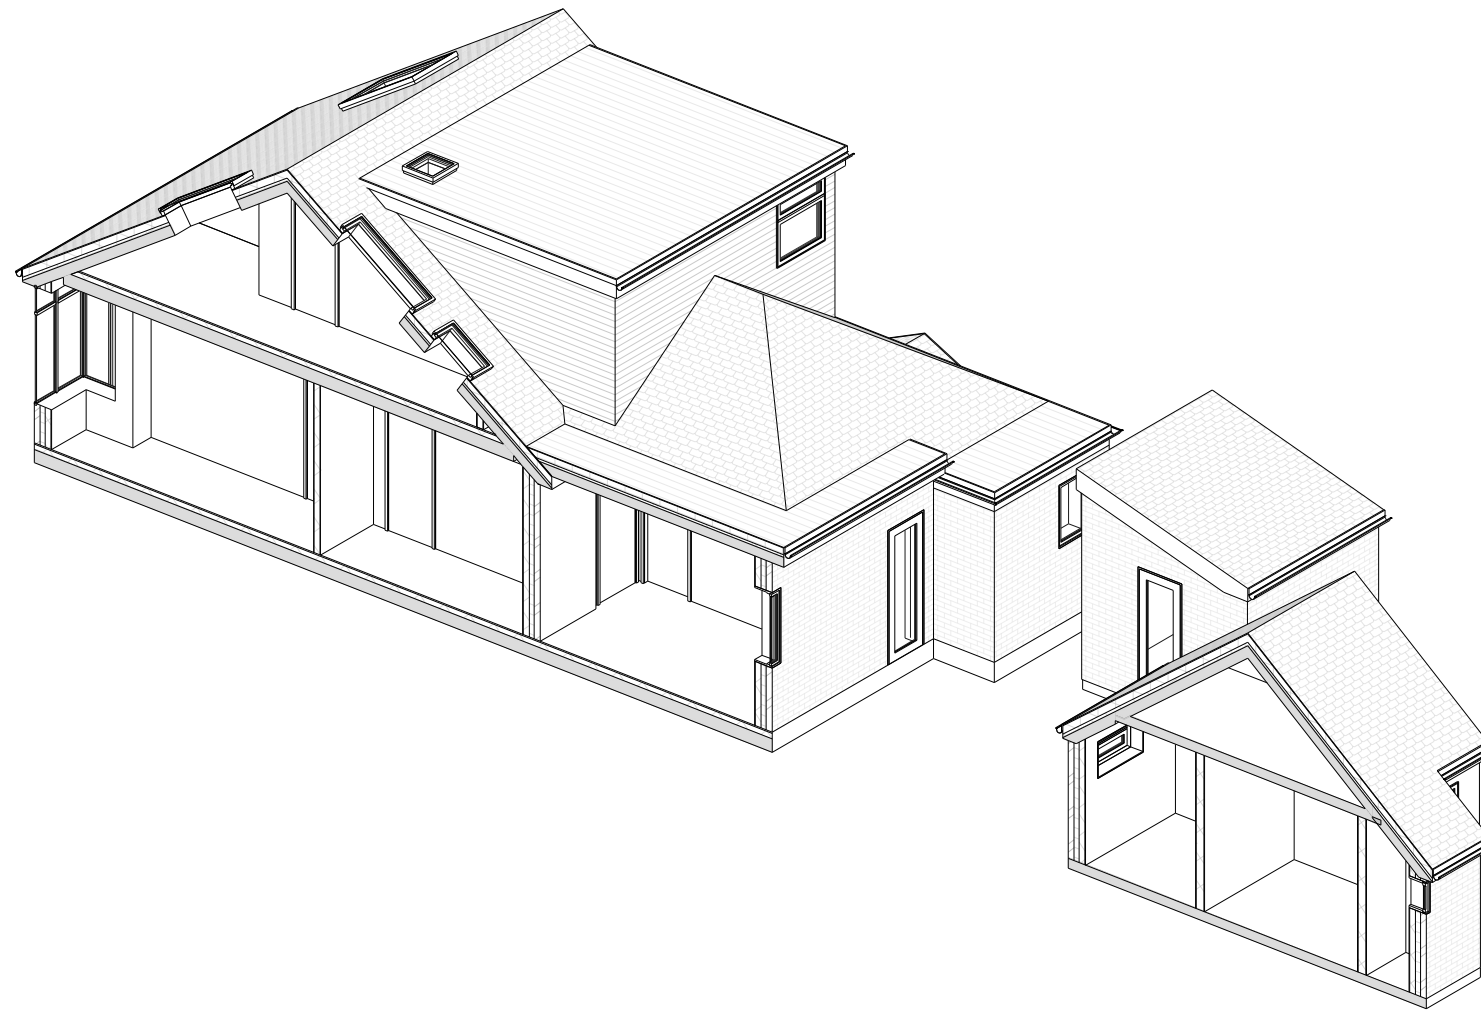

3D SECTIONAL VIEW 3

EXISTING STRUCTURE

STRUCTURE TO BE DEMOLISHED

PROPOSED STRUCTURE

 SHARED WALL

LEGEND

Project No. 2026-05-BN42

Drawing No. **A-007**

Revision 00

Scale at A3 **1:100**

Date 17/07/2026

Designed	MI	Checked	FM
----------	-----------	---------	-----------

Drawn	MI	Approved	FM
-------	-----------	----------	-----------




1 STOP DESIGN & BUILD

128 CITY ROAD LONDON, EC1V 2NX, UK
Email: info@1stopdesignandbuild.co.uk

Web: www.1stopdesignandbuild.co.uk

Phone No.: 0208 0366888

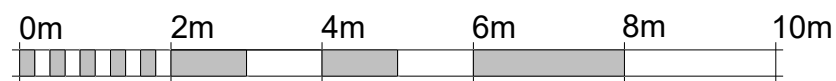

SCALE 1:100 @ A3