

© 2023 1 Stop Design & Build.
All dimensions to be checked on site by the contractor and such dimensions to be their responsibility. All construction works must comply with the relevant British Standards and Building Regulations requirements. Any drawing errors and omissions to be reported to 1 Stop Design & Build.

Client Name

TD

Project Address

7 Colebrook Rd, Southwick,
Brighton BN42

Section

REAR EXTENSION

Stage

PLANNING

Drawing Title

DEMO ELEVATIONS

Drawing Status

For Approval

Revisions and Notes

- LEGEND
- EXISTING STRUCTURE
 - STRUCTURE TO BE DEMOLISHED
 - PROPOSED STRUCTURE
 - SHARED WALL

Project No. 2026-05-BN42

Drawing No. A-011

Revision 00

Scale at A3 1:100


Date 17/07/2026

Designed MI Checked FM


Drawn MI Approved FM



1 STOP DESIGN & BUILD
128 CITY ROAD LONDON, EC1V 2NX, UK
Email: info@1stopdesignandbuild.co.uk
Web: www.1stopdesignandbuild.co.uk
Phone No.: 0208 0366888

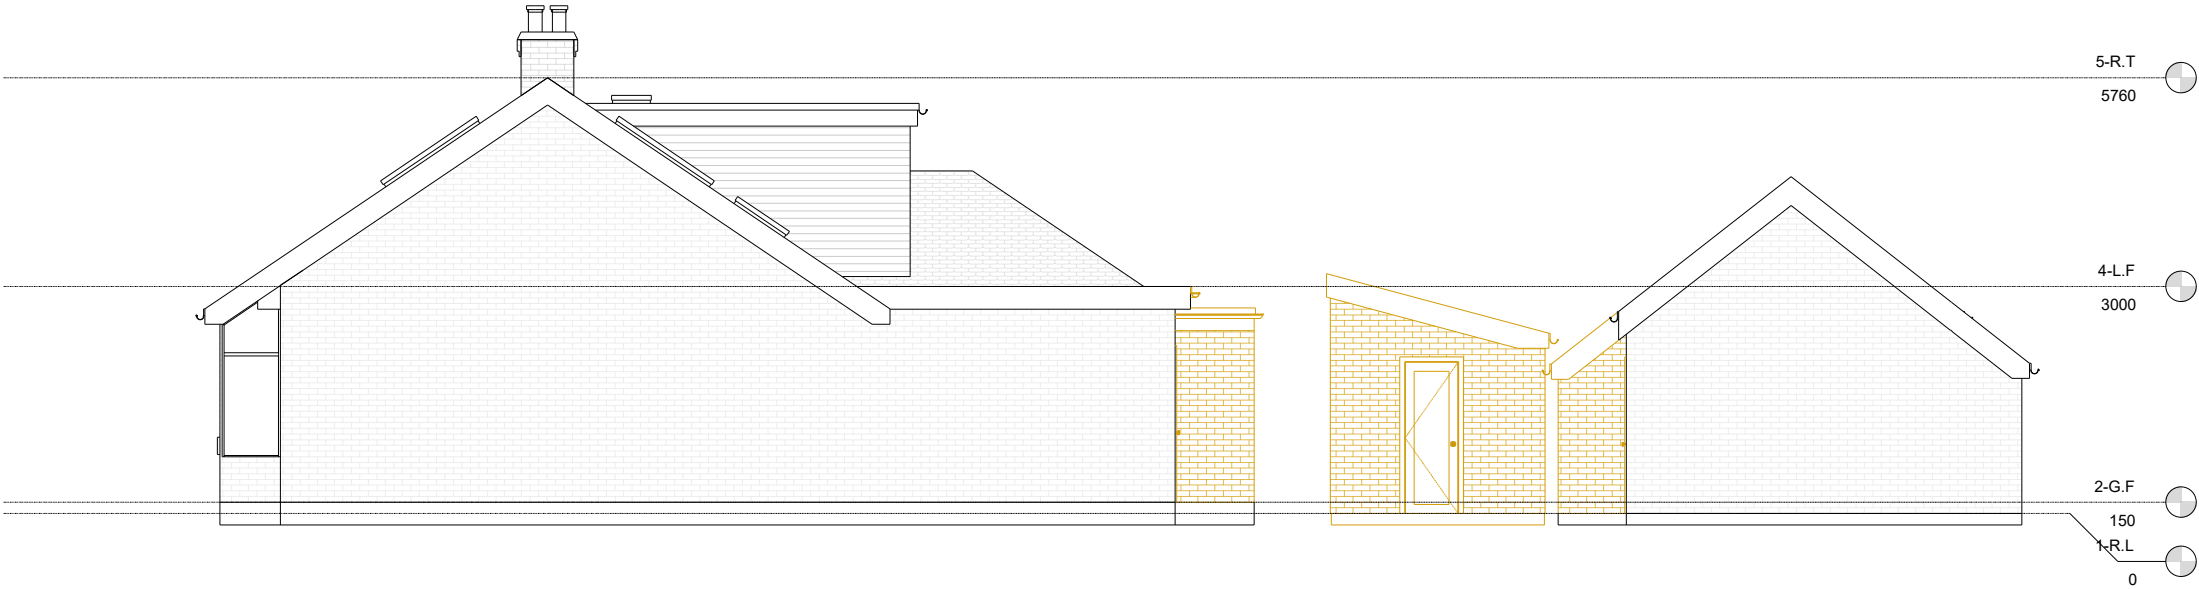

NORTH SIDE ELEVATION

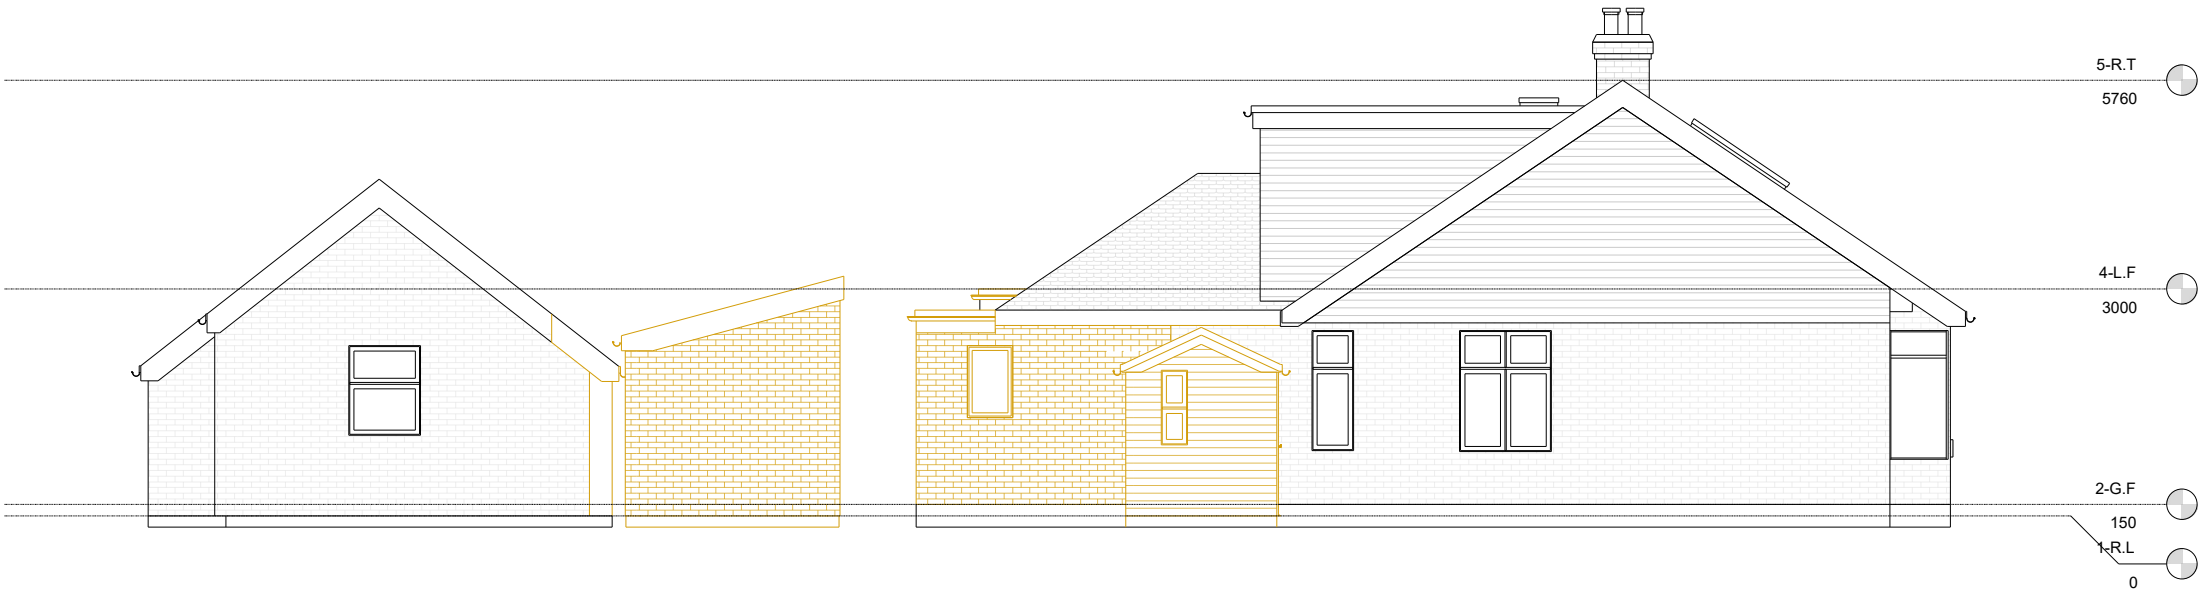

SOUTH SIDE ELEVATION

