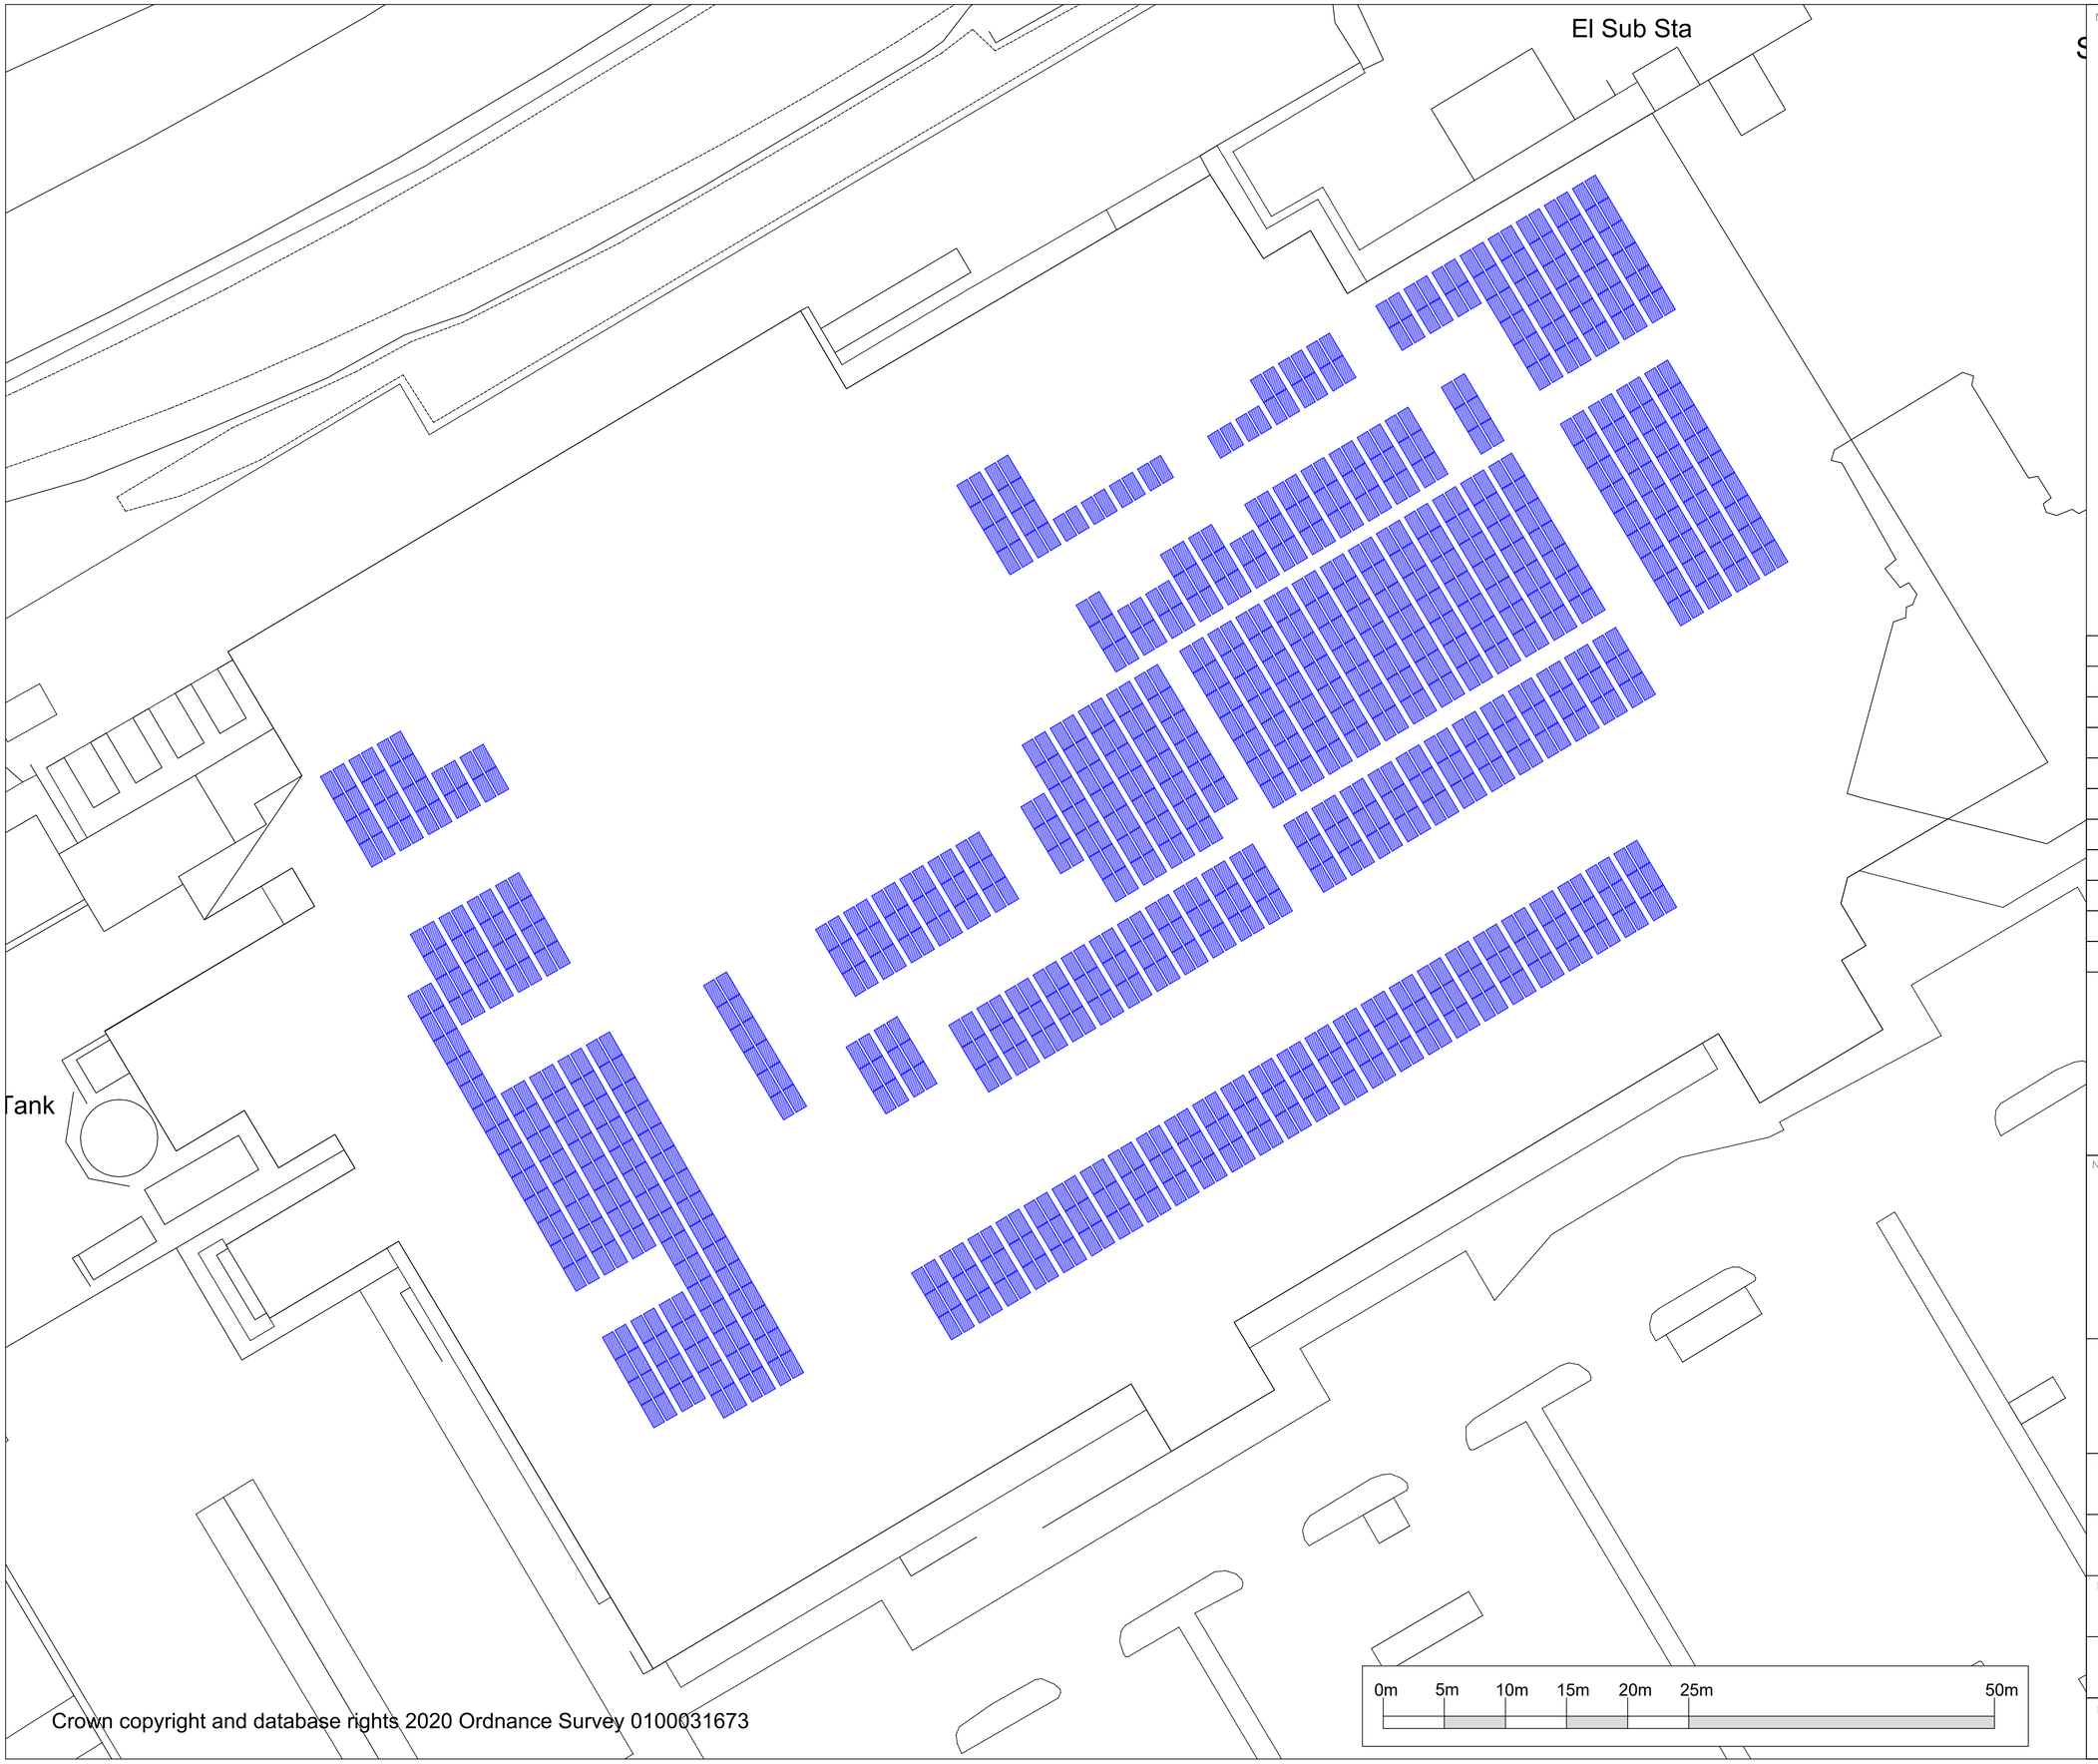


Crown copyright and database rights 2020 Ordnance Survey 0100031673

Notes:

1. DO NOT SCALE FROM THIS DRAWING. USE FIGURE DIMENSIONS ONLY.
2. ALL DIMENSIONS ARE IN MM.
3. IMAGES ARE FOR GENERAL IMFORMATION.
4. EVOENERGY RESERVE THE RIGHT TO REVISE THIS DRAWING IN THE INTEREST OF SYSTEM DEVELOPMENT.
5. THIS DRAWING REMAINS THE INTELLECTUAL PROPERTY OF EVOENERGY AND MAY BE DISTRIBUTED ONLY WITH PERMISSION EXPRESSED IN WRITING.

REV	DESCRIPTION	DATE	BY	APPROVED
RE01	PROVISIONAL	22/01/2021	S.ZAHRI	X.XXXXX

System Details

System Information

System Size:	487.6 kWp
Number of Panels:	1060 x 460Wp
Orientation:	60 / -120 Degrees
Tilt:	10 Degrees
Area of Active PV:	2370.8 m²
Roof Type:	Flat

North Indicator

N

EvoEnergy Ltd
Eldon Business Park,
Eldon Road,
Nottingham, NG9 6DZ

T: 08448 150200
F: 01512 111917

www.evoenergy.co.uk
info@evoenergy.co.uk

EVOENERGY
Powering the Future

Project

TESCO SHOREHAM EXTRA

Drawing Title

PROPOSED PLAN

Drawn By	Approved By	Scale (A1)
S.ZAHRI	X.XXXXX	1:250

Drawing Status

PLANNING

Drawing Number	Date
100-0261e - P04-RE01	22/01/2021