


Ground Floor

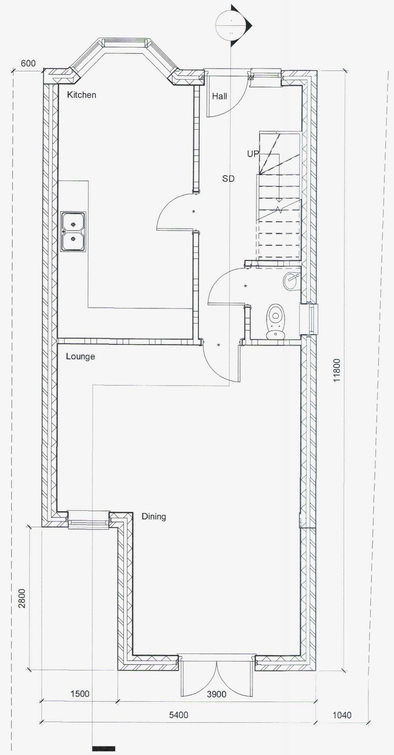

First Floor

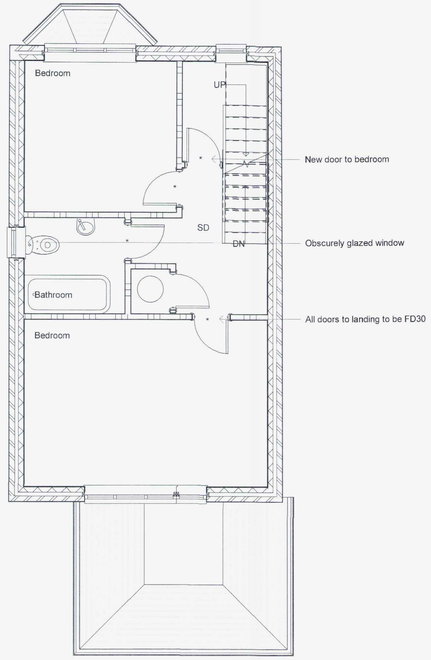

Second Floor

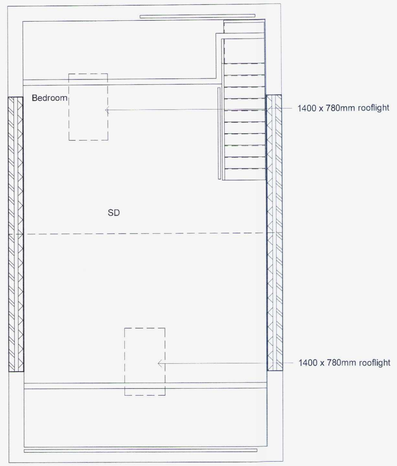


Front Elevation




Rear Elevation



Side Elevation

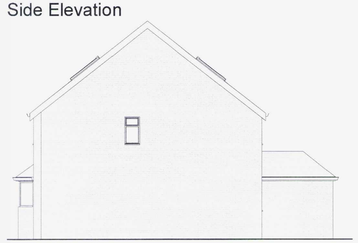

Side Elevation

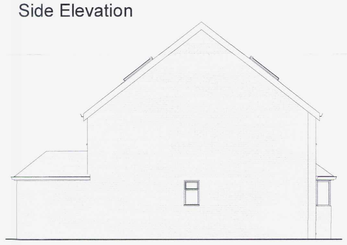

Section Through



Revisions

0.5 0 0.5 1 1.5 2 2.5
SCALE 50 m
1:-

1 0 1 2 3 4 5
SCALE 100 m
1:-

AMENDMENT

Materials

Drawing Number 2017/47	Sheet 1 of 1
Size A1	Scale 1:100,1:50

Project

Proposed Details
May 2017

Job Title

114 Old Shoreham Road
Southwick
West Sussex
BN42 4HT

Do Not scale from this drawing except for planning as photocopies will be subject to distortion
Drawings to be read in conjunction with all other architect's and structural engineers contract drawings and specifications.
Any discrepancies must be brought to the attention of the architect immediately
The contractor must verify all dimensions by site measurement before ordering materials or manufacturing components
Substitute materials and products to those named will be acceptable if proven to be of equal or higher performance and not in conflict with other elements

M. J. Humphrey

Design - Surveying - Planning

RICS cabe chartered association of building engineers

Mel Humphrey 07701055182

RICS C.Build E MCABE

39 Northease Drive
Hove
East Sussex
BN3 8PQ mel_humphrey_uk@yahoo.co.uk