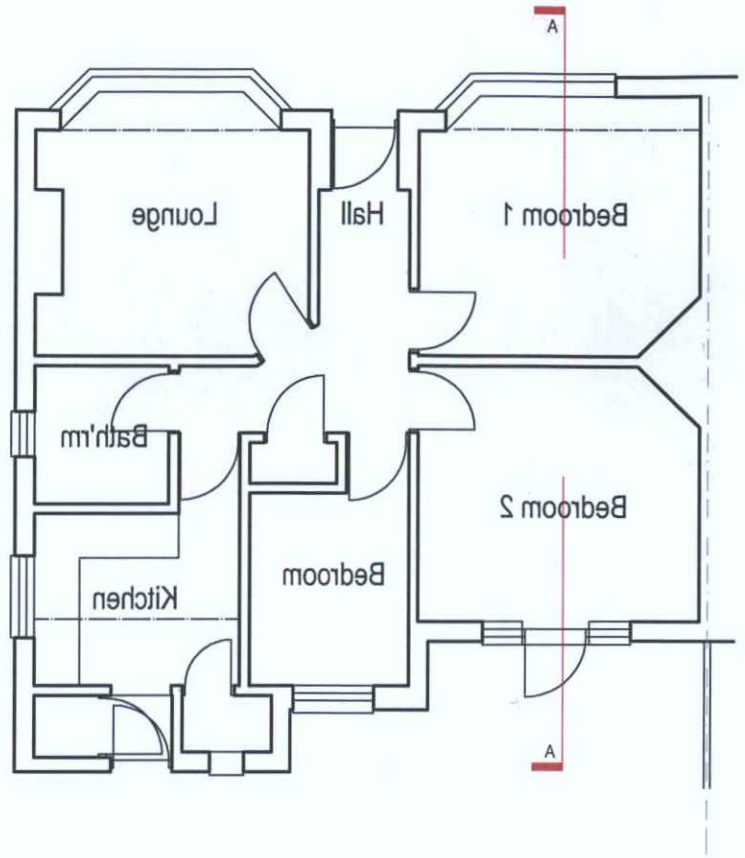

Ground Floor Plan @ 1:100

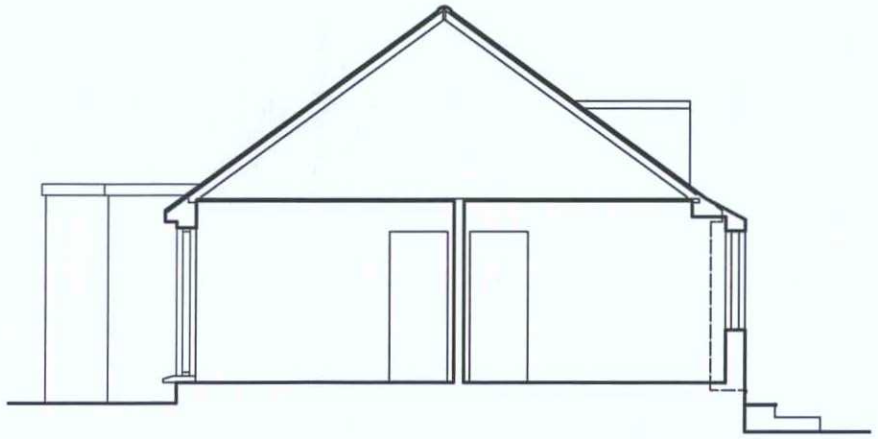

Section @ 1:100





Side Elevation @ 1:100



Rear Elevation @ 1:100

0 1 2 3 5m 10m

Scale 1:100

ADUR & [illegible]ING PLANNING S[illegible]ICES	
PLAN	AWDM/0077/12
DATE VALID	19 JAN 2012

Rev	Description	Date

Job Reference	Client
Rear Side Extension 107 The Crescent, Upper Beeding	Ms Harbour

Drawing Title	Drawing No	Rev
Plan and Elevations & Section as Existing	ADC468/01	

Date	Scale	Dwg Size	Plot Style	Drawn	Checked
13.12.11	1:100	A3	ADCgreyscale	AJ	AD

All dimensions to be checked on site [redacted] This drawing should be approved by Local Authority Building Control or other appropriate checking authority prior to commencement of work. This drawing should not be reproduced without the prior consent of the author

ADC
Alistair Dodd Consulting Ltd
Architectural Services
Construction Drawing Packages
CAD Draughting

72a Beaconsfield Road . Brighton . East Sussex . BN1 6DD
Tel: 01273 669466 . Fax: 01273 669467
Email: info@adcbrighton.co.uk