

ADUR & WORTHING
AWDM/0611/13
- 5 JUN 2013
VALID

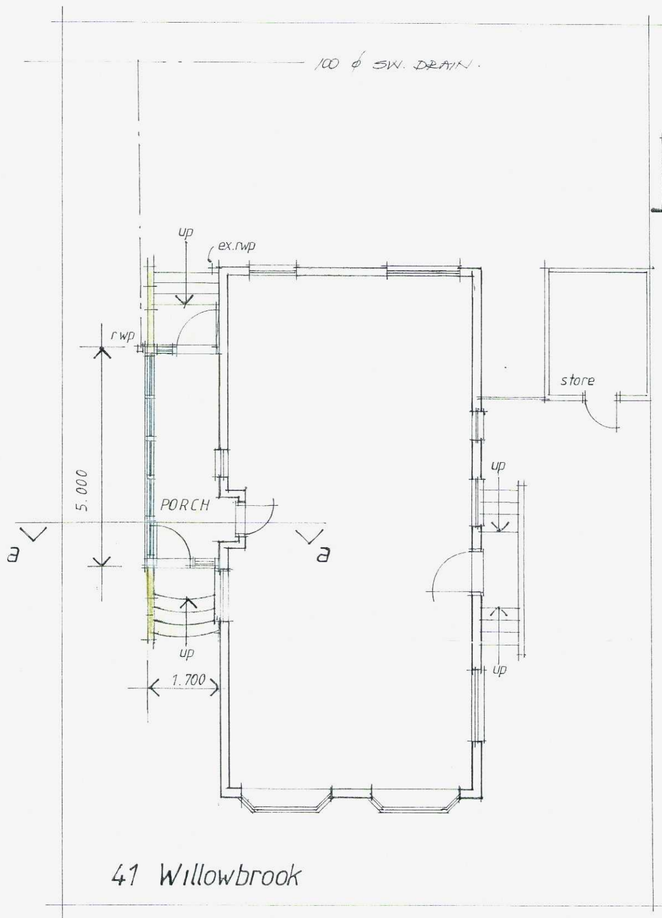

41 Willowbrook

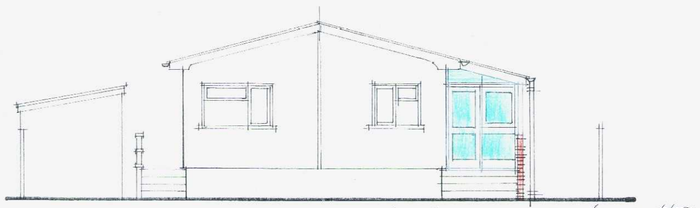


side elevation




rear elevation


RAIN WATER TO DISCHARGE INTO GUTTER & 92.5 ϕ UPVC RWP TAKEN TO EXISTING STORM WATER SEWER.

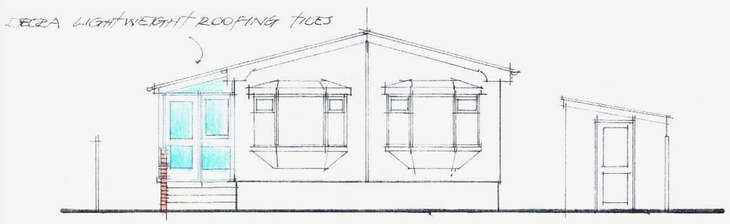

front elevation

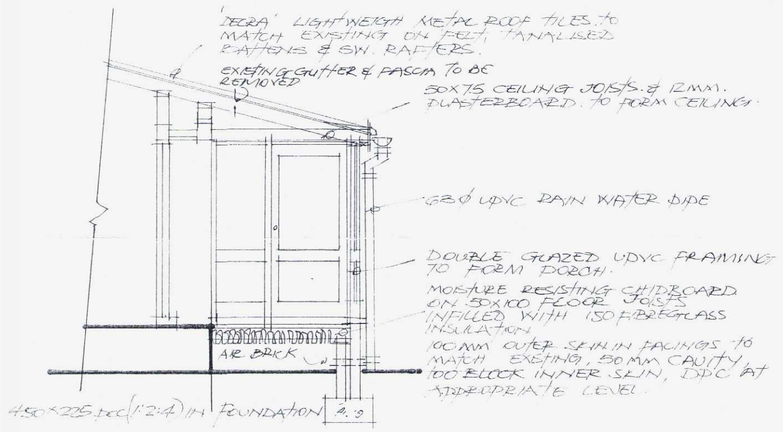

section aa

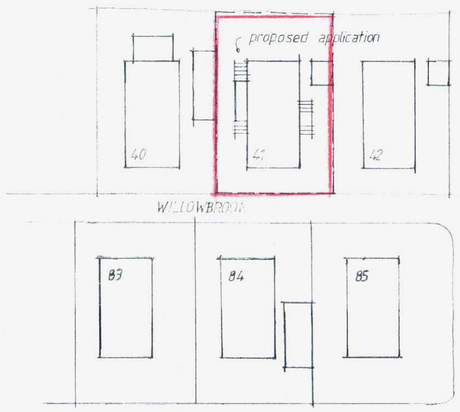

site plan 1:500



location plan
1:1250

J A Muitt mias mciob 94 Greenacres, Shoreham, West Sussex BN43 5XL Tele: 01273 461786	Project: 41 WILLOWBROOK WILLOWBROOK PARK OLDSALTS FARM ROAD, LANCING	Date: MAY 2013	Drawing No: · 01
	Drawing: proposed entrance porch	Scale: 1:100 / 1:50	Project No: 13 / 04