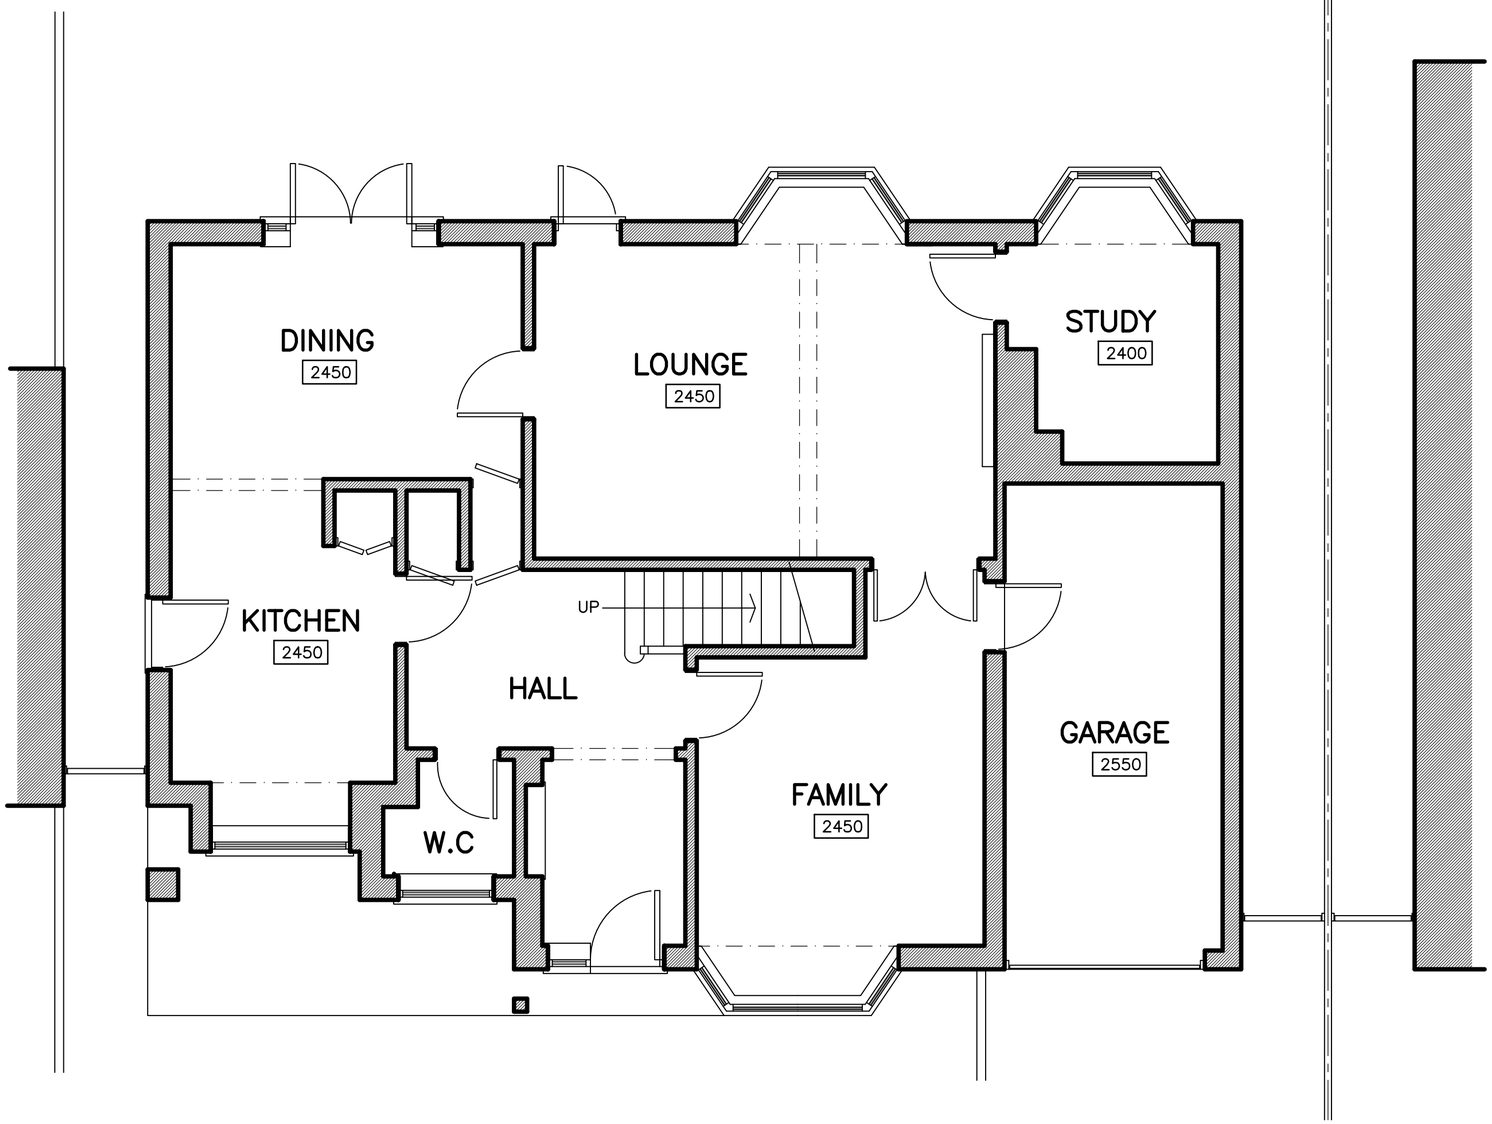

GROUND FLOOR LAYOUT

2540 DENOTES FLOOR TO CEILING HEIGHTS

N

0 0.5 1 1.5 2 2.5 3 4 5
Metres

EXISTING

Date	Revision	Ref.
06.09.24	C OF LD ISSUE	A

MS C. KELLY

19 ILEX WAY
GORING ON SEA
SUSSEX BN12 4UZ

EXISTING
GROUND FLOOR
LAYOUT

Scale 1:50 (A2)
Date AUG. 2024
Drawn By PDE

Drg. No.
24–27/E1 A

P.D. ELKINS
DRAWING SERVICES LIMITED
140 Kingston Road
Ewell Surrey KT17 2ES
Tel. 020 8873 3138 07770 795094
e–mail. elkinsdraw@aol.com