PROPOSED

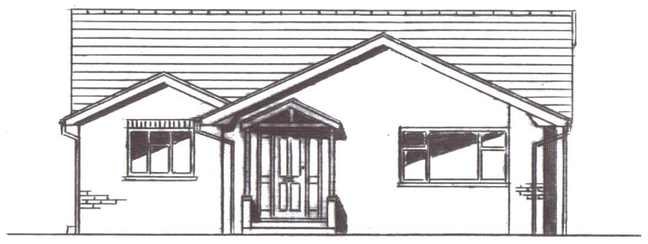

FRONT/EAST ELEVATION
1:100

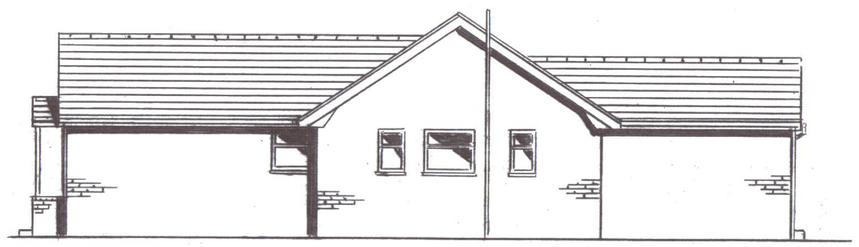

SIDE/NORTH ELEVATION
1:100

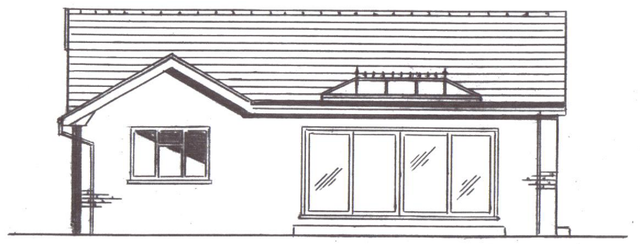

REAR/WEST ELEVATION
1:100

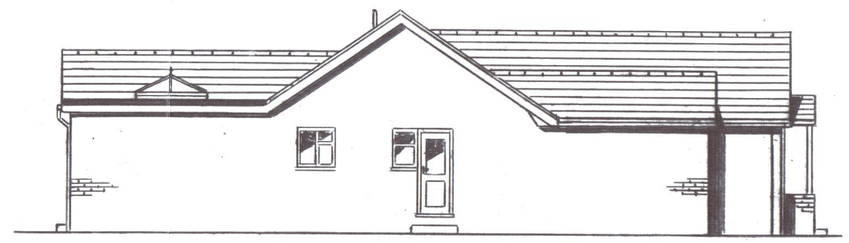

SIDE/SOUTH ELEVATION
1:100

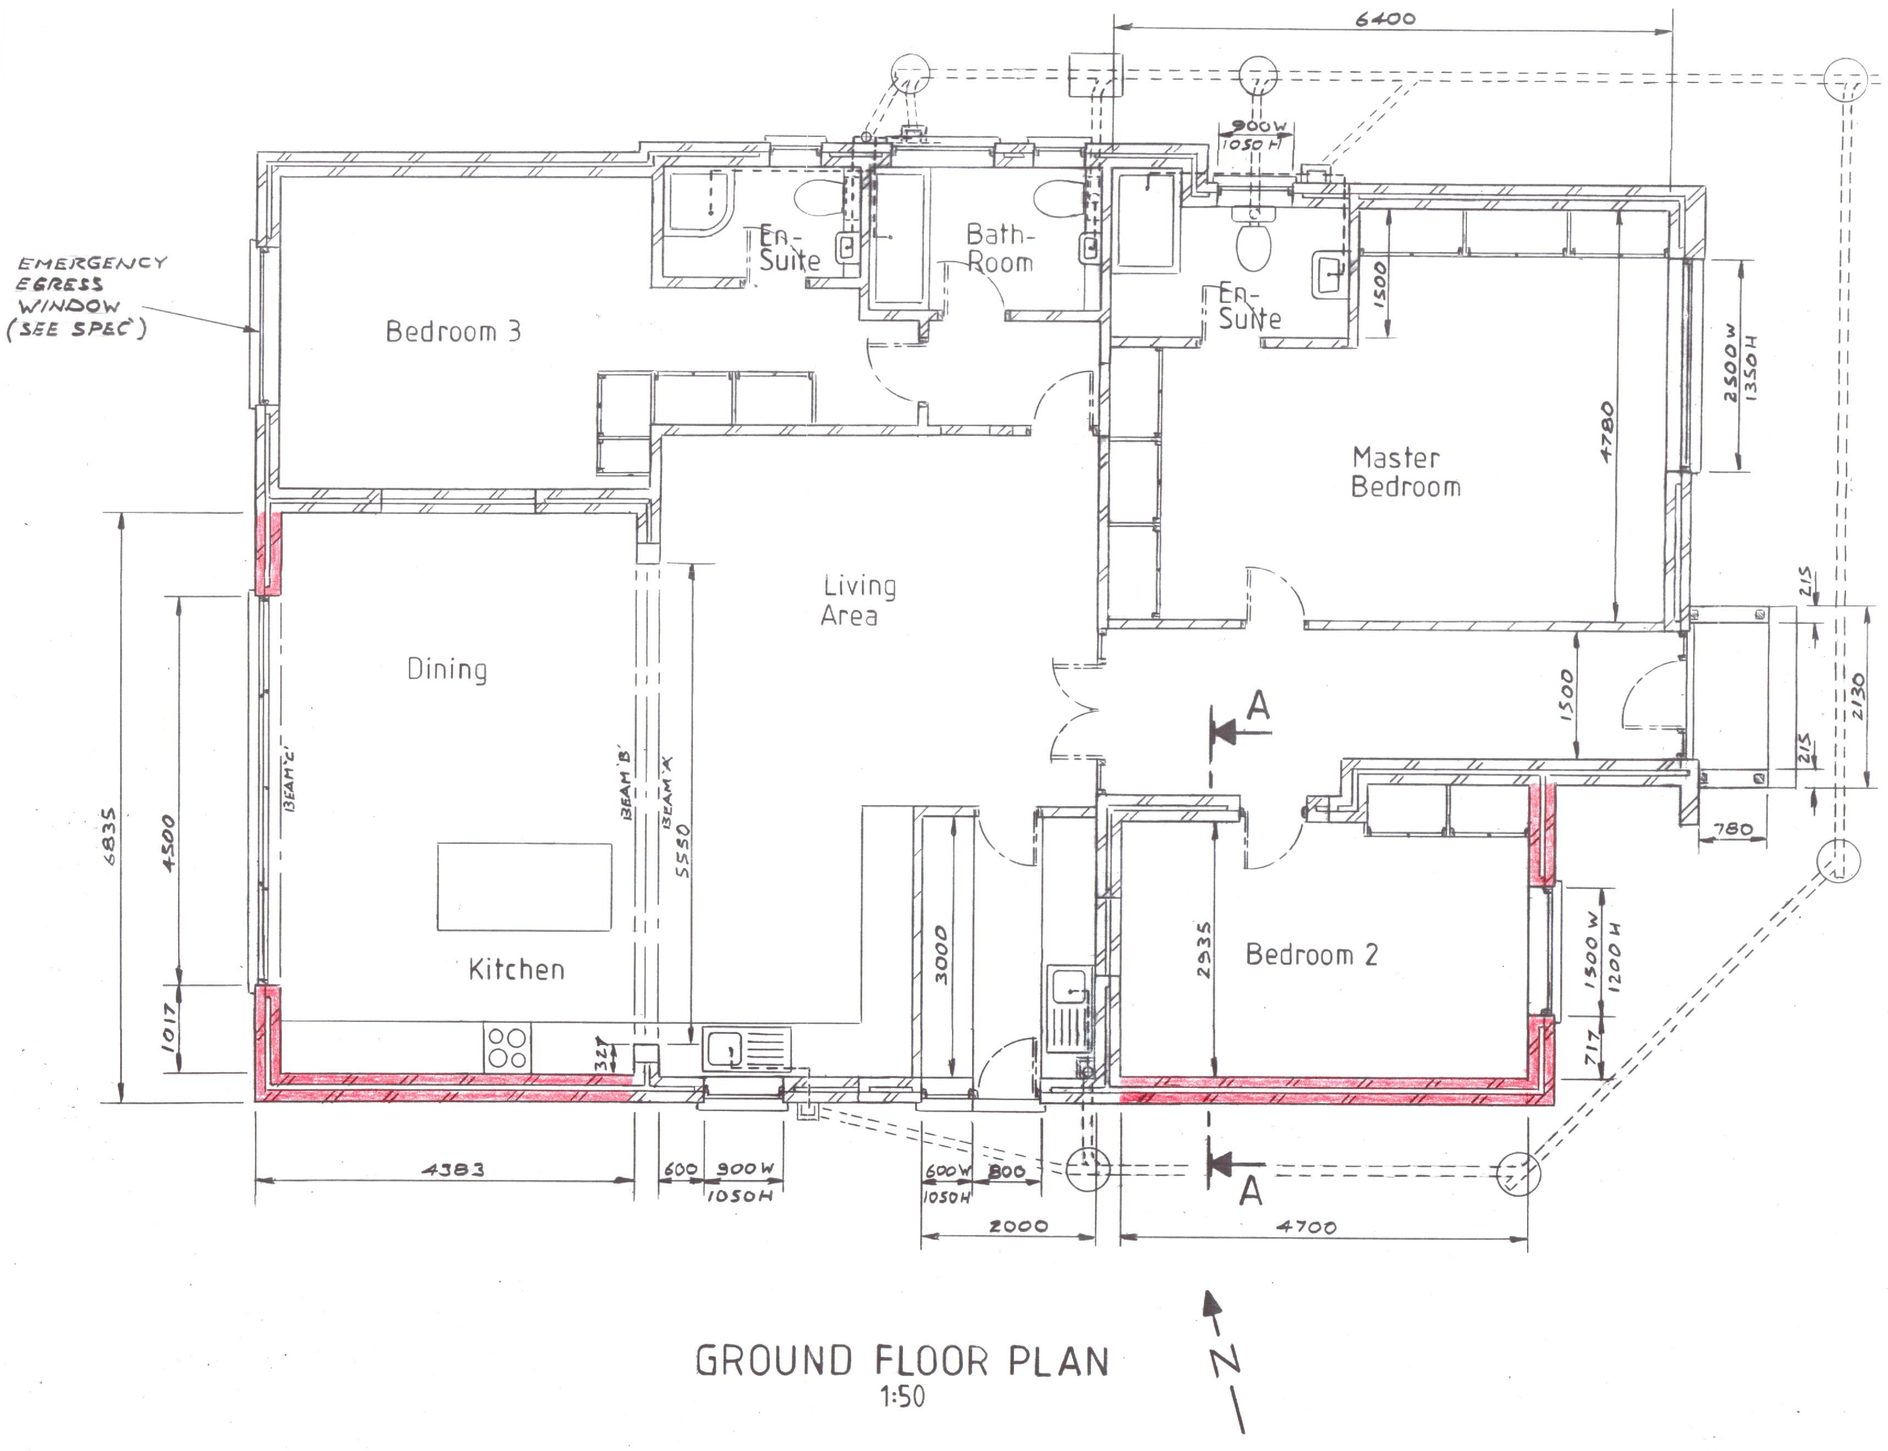

GROUND FLOOR PLAN
1:50

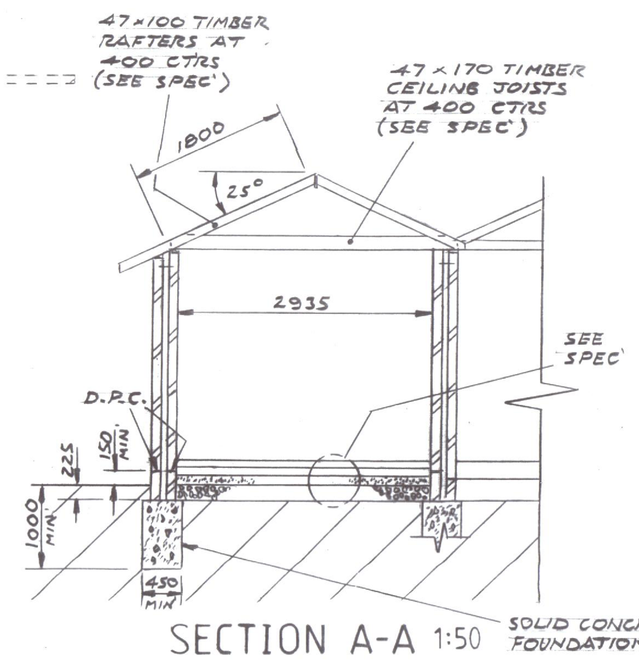

SECTION A-A 1:50

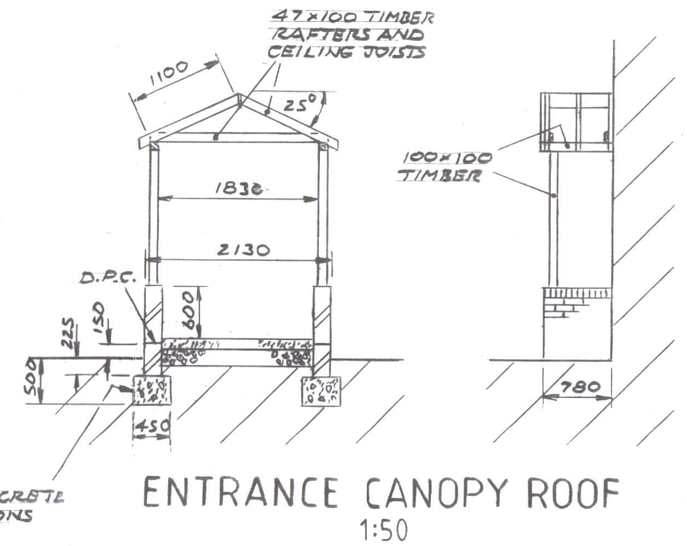

ENTRANCE CANOPY ROOF
1:50

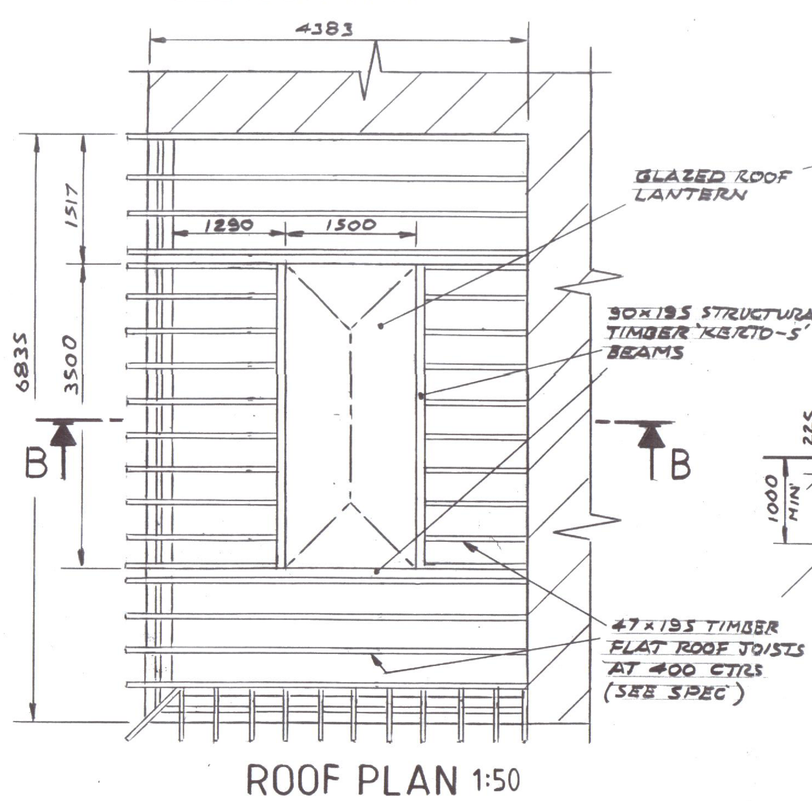

ROOF PLAN 1:50

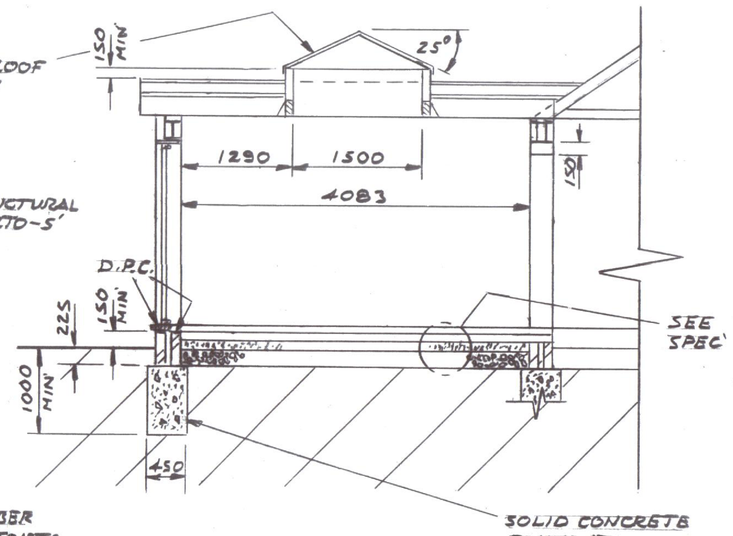

SECTION B-B
1:50

0 1 2 3 4 5 6 7 8 9 10
1:100 Metres

0 1 2 3 4 5 6 7 8 9 10
1:50 Metres

Reference
(5)01/2008 - CONSTRUCTION NOTES AND TECHNICAL SPECIFICATION.
DENRA/2008/1 - EXISTING FLOOR PLAN AND ELEVATIONS.
SITE LAYOUT PLAN 1:500
LOCATION PLAN 1:1250

Copyright ©		DENRA DESIGN Ltd	Tel: 07973 911 870 denra.design@outlook.com
Scale	1:50 & 1:100		
Drawn		Title PROPOSED SIDE AND REAR GROUND FLOOR EXTENSIONS, FRONT ENTRANCE CANOPY ROOF AND INTERNAL STRUCTURAL ALTERATIONS AT 162 ALNORA CRESCENT, GORING-BY-SEA, WORTHING, WEST SUSSEX, BN12 4HW.	
Date	Sept 2024		
Sheet Size	A1	DIMENSIONS IN MILLIMETRES	Drg No. DENRA/2008/2 — Rev. A

Rev.

Rev.