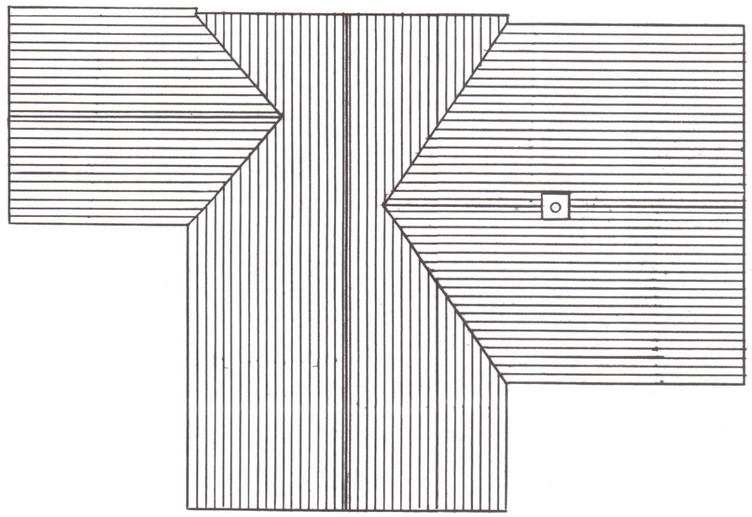

EXISTING ROOF PLAN
1:100

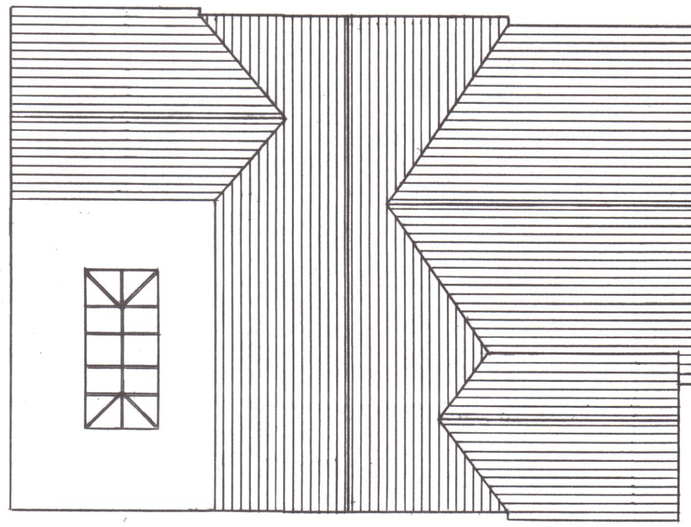

PROPOSED ROOF PLAN
1:100

0 1 2 3 4 5 6 7 8 9 10
1:100 Metres

Copyright ©

Scale 1:100

Drawn

Date March 2025

Sheet Size A2

DENRA DESIGN Ltd

Tel: 07973 911 870
denra.design@outlook.com

Reference
DENRA/2008/1- EXISTING FLOOR PLANS AND ELEVATIONS
DENRA/2008/2- PROPOSED FLOOR PLANS AND ELEVATIONS

Title
EXISTING AND PROPOSED ROOF PLANS AT 162 ALINORA CRESCENT, GORING-BY-SEA WORTHING, WEST SUSSEX, BN12 4HW.

DIMENSIONS IN MILLIMETRES

Drg No. DENRA/2008/3

Rev.