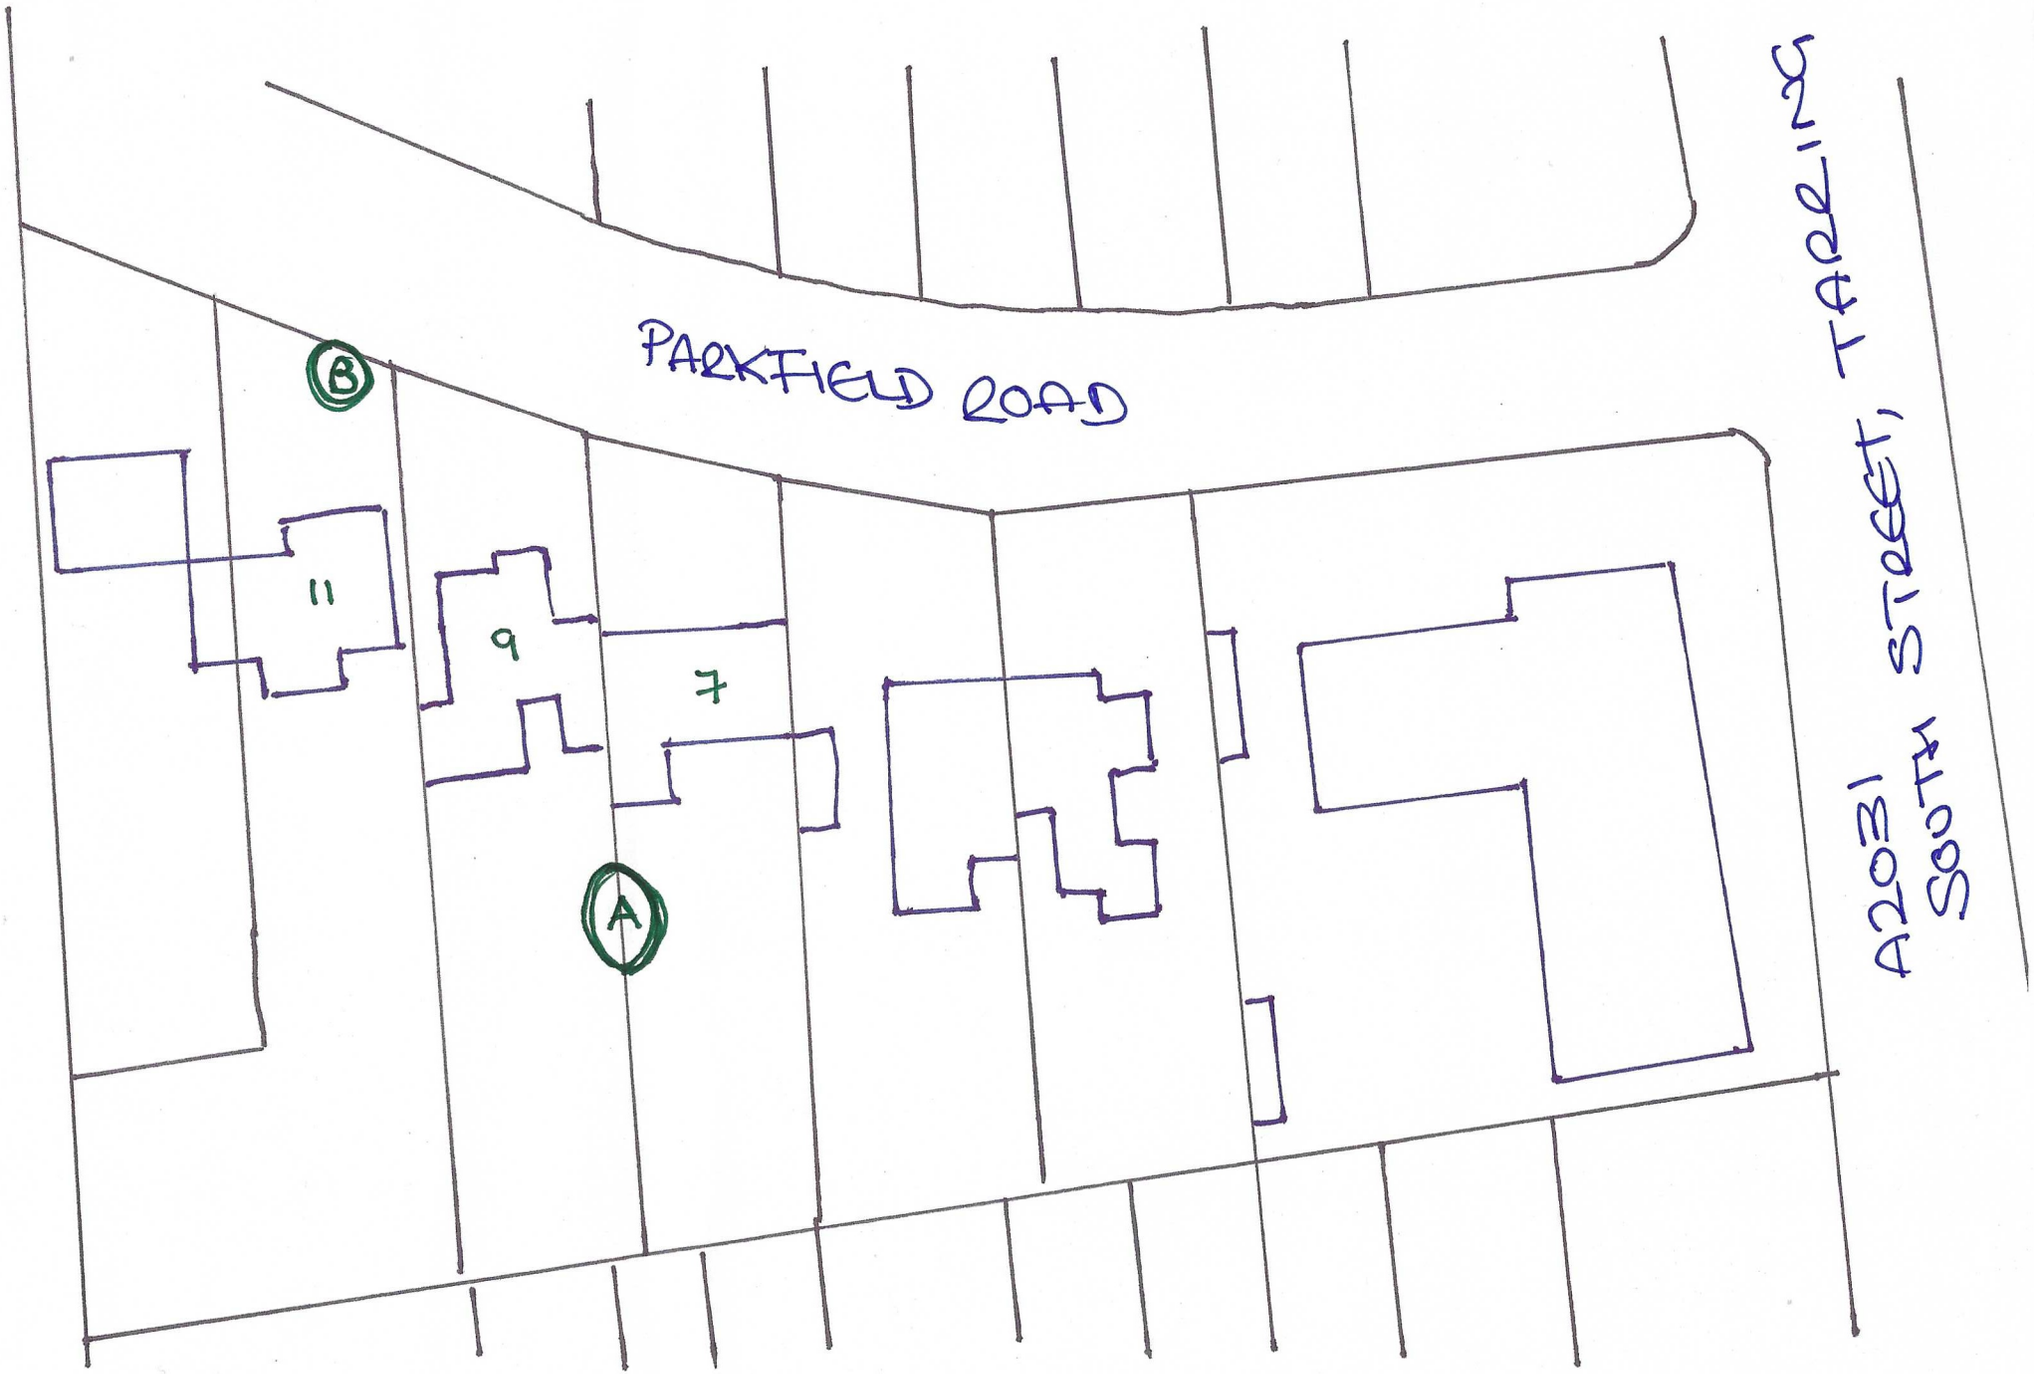

PARKFIELD ROAD
B
A
11
9
7
A2031
SOUTH STREET, TARRING