
DO NOT SCALE FROM THIS DRAWING




North Elevation

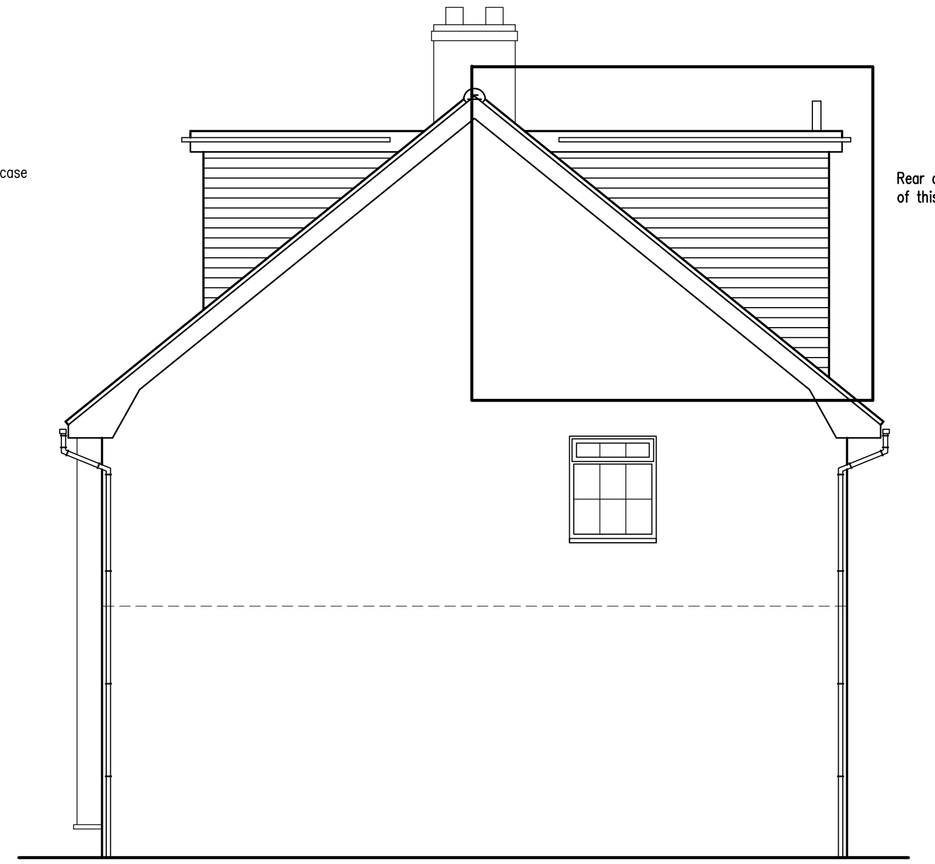


West Elevation




South Elevation

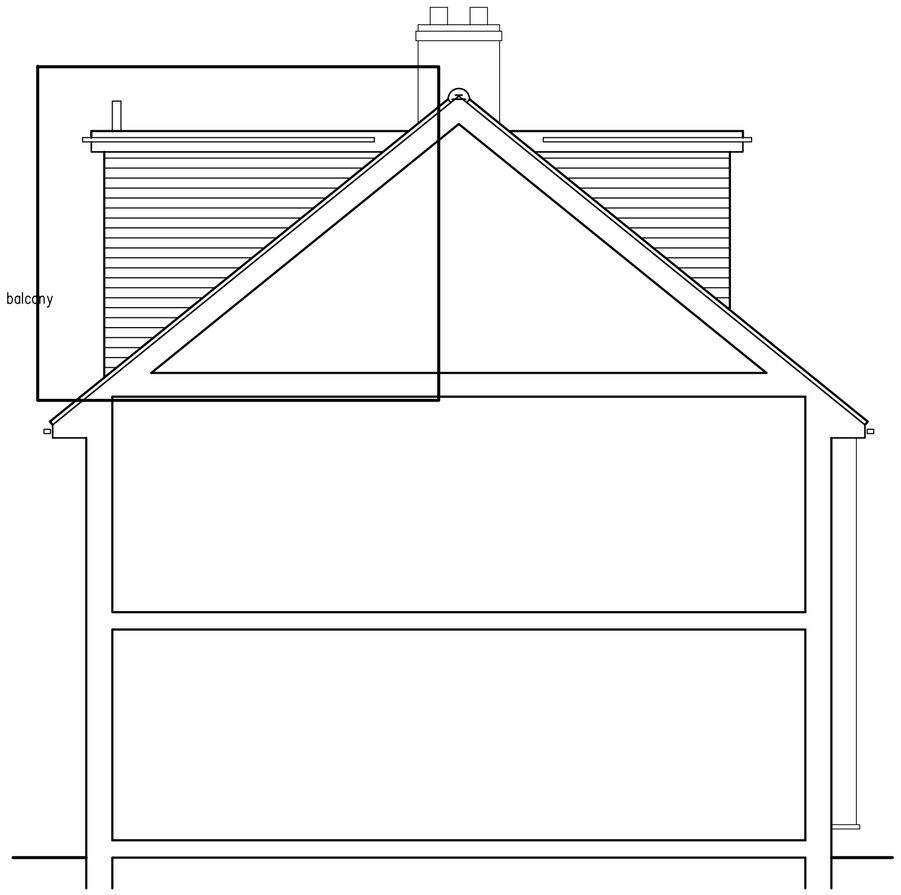


East Elevation

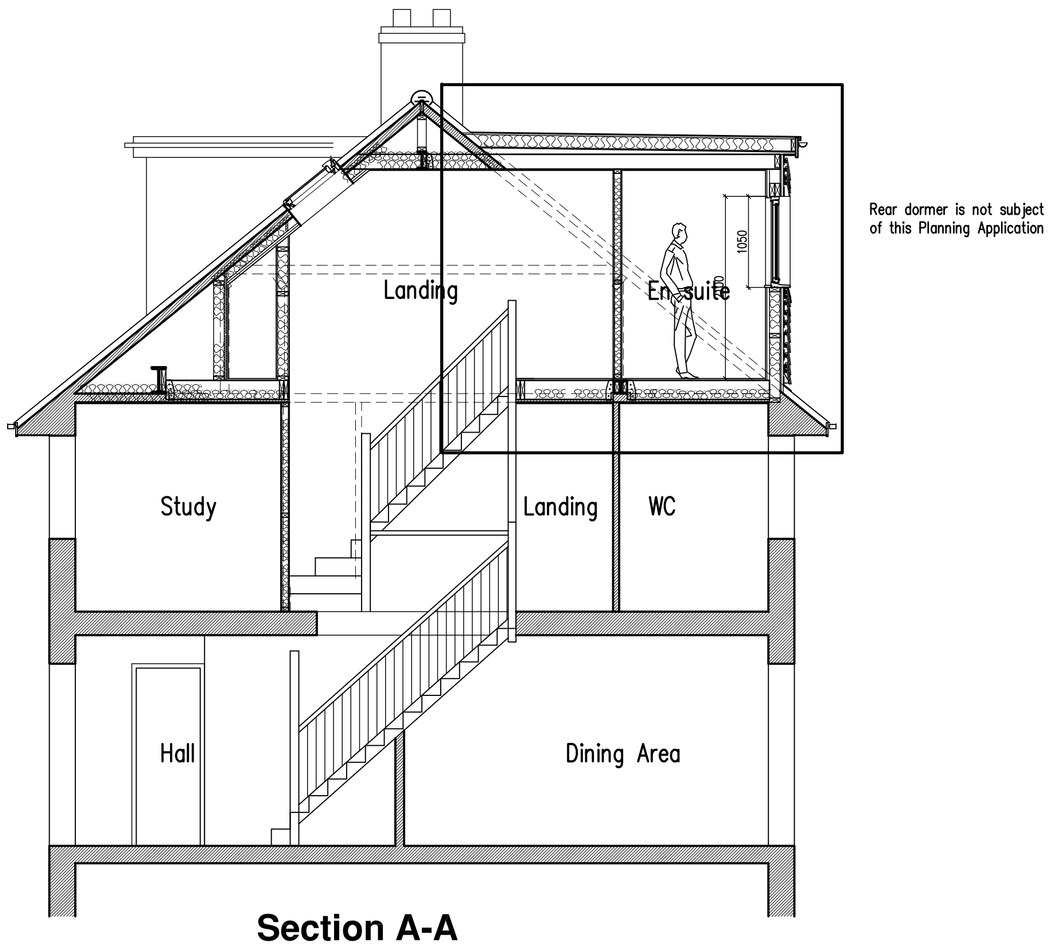

Section A-A

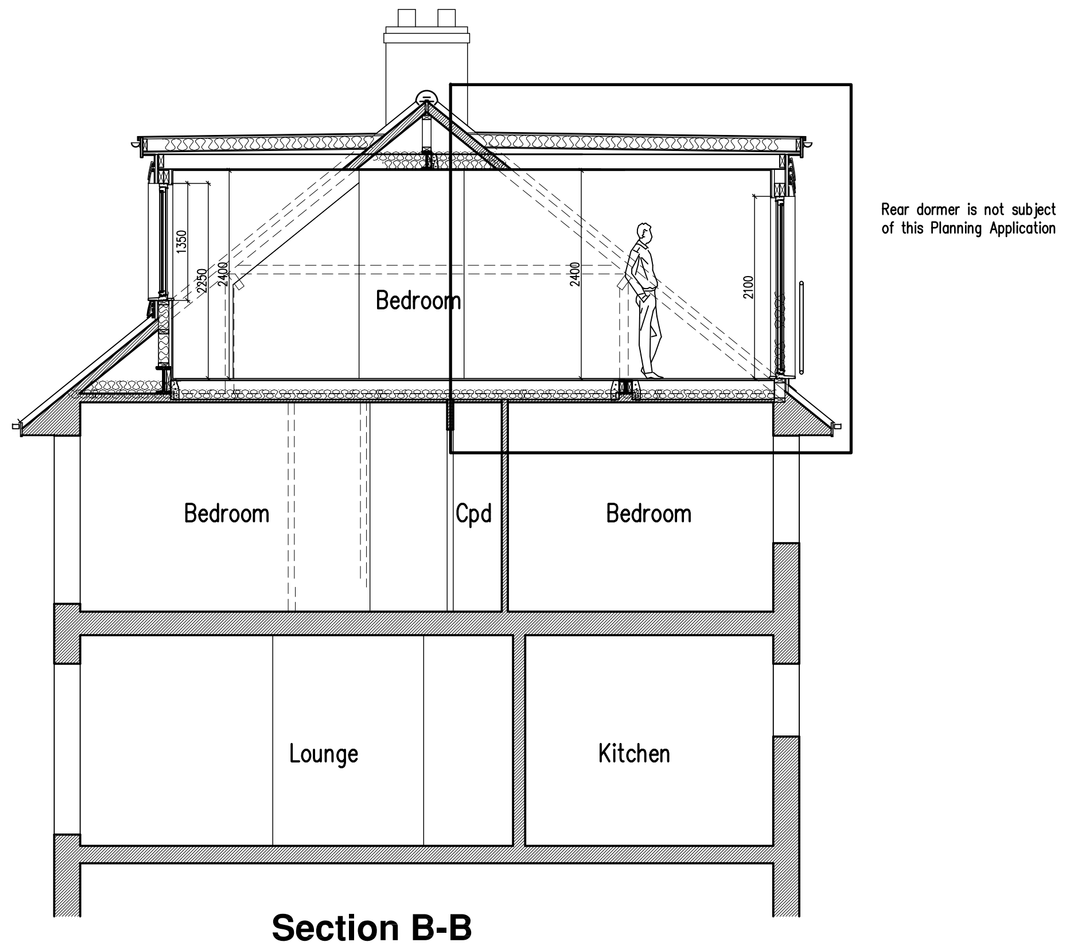

Section B-B

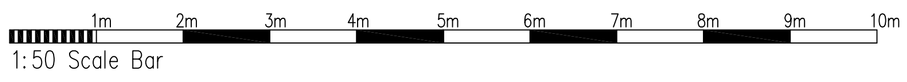

Proposed Conversion Of Roof Space at: 57 Greenacres, Shoreham-By-Sea, West Sussex

rja Planning & Building Consultants Ltd.
1st Floor
10 High Street
Shoreham-By-Sea
West Sussex BN43 5DA
t: 01273 467297 mob: 07971 375739
e: rex@rjapbc.co.uk web: www.rjapbc.co.uk

Chartered Institute of Architectural Technologists

PROJECT: 57 Greenacres, Shoreham-By-Sea

DRAWING TITLE: Proposed Elevations & Sections

CLIENT: Mr & Mrs I. Gusev

DWG NO: 22900-02

REVISION:

SCALE: 1:50 @ A1

DATE: 28.06.22

DRAWN: rex