Location Plan
Scale 1:1000 @A1

0 10 20 30 40 50

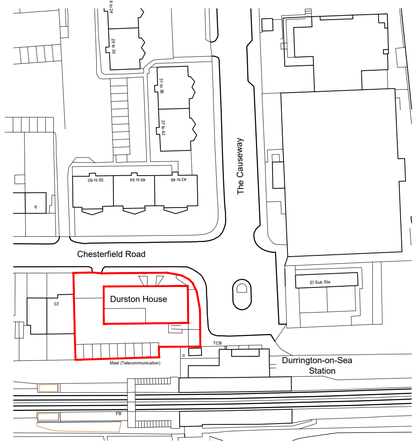

Location Plan
Scale 1:200 @A1

0 2 4 6 8 10

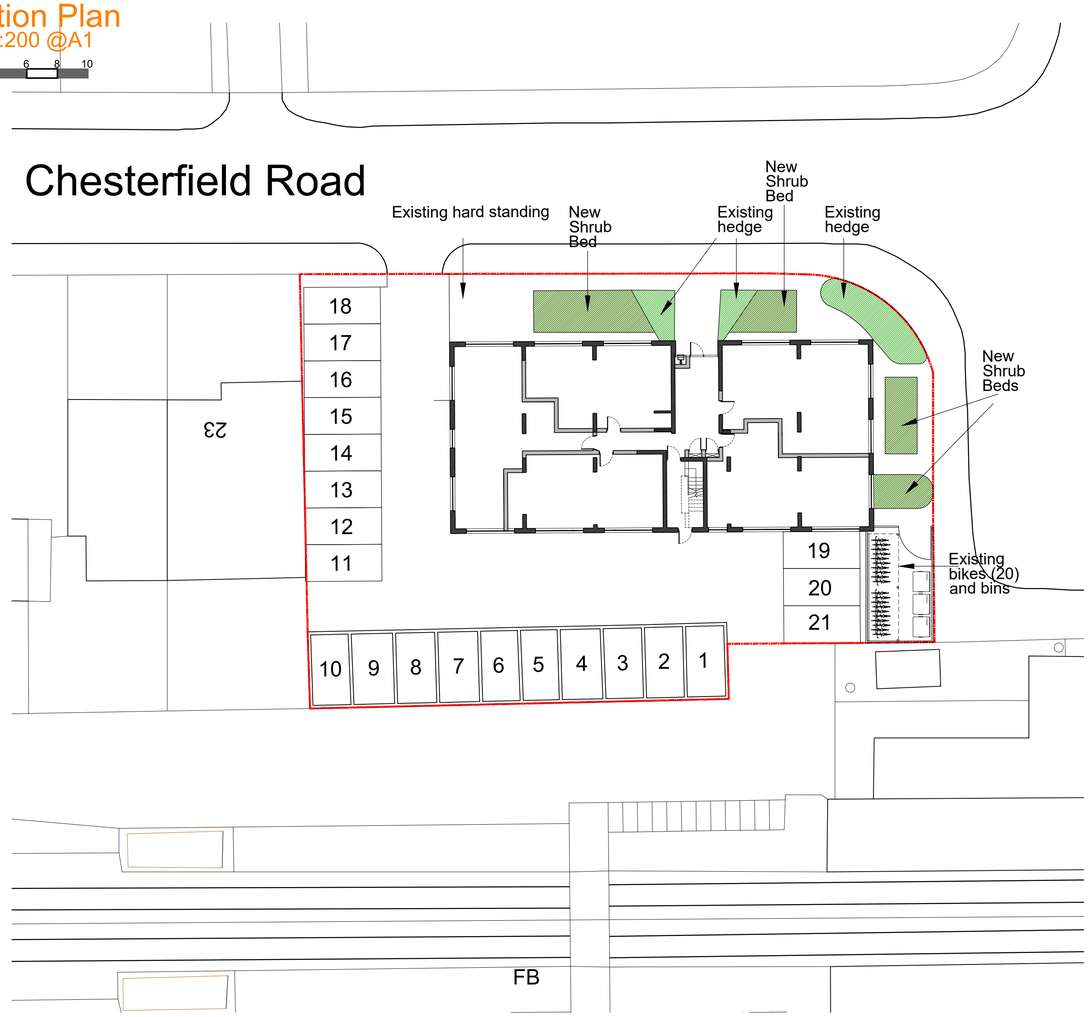

Proposed Third Floor
Scale 1:100 @ A1

SP = Anthracite colour backed Glass Spandrel Panel

0 1 2 3 4 5

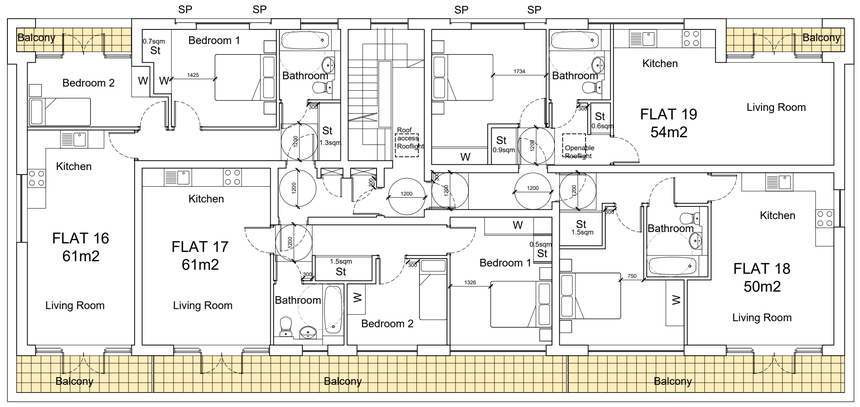

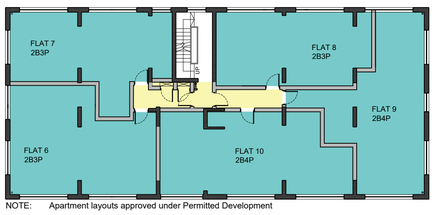

NOTE: Apartment layouts approved under Permitted Development

First Floor
Scale 1:200 @ A1



Anthracite Coloured Aluminium Standing Seam Cladding



Cembrit Patina Original colour: P 545



Front Elevation (North)
Scale 1:200

0 2 4 6 8 10

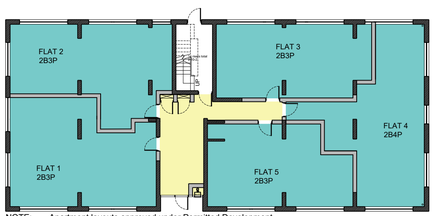

NOTE: Apartment layouts approved under Permitted Development

Ground Floor
Scale 1:200 @ A1

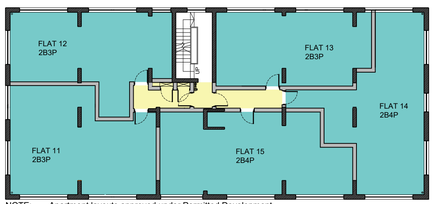

NOTE: Apartment layouts approved under Permitted Development

Second Floor
Scale 1:200 @ A1



East Elevation
Scale 1:200



Rear Elevation (South)
Scale 1:200



West Elevation
Scale 1:200

REVISIONS			DO NOT SCALE
REV	DATE	NOTES	INITIAL
A	28.02.18	Scale bars added	KK
B	03.04.18	Top floor redesigned, elevations updated	KK
C	05.02.21	Non material Amendment to the existing approval to substitute the external wall cladding: Cembrit Patina for the Trespa.	KR
D	27.11.23	Amendments to flats to meet M4(2) requirements.	KR
E	10/01/24	Cladding specification amended Communal TV Aerial added	rkt
F	09/02/24	Additional Landscaping added additional Rooflight added for ventilation Spandrel panels added to south facing bedroom windows.	rkt

STATUS

PLANNING

Notes

Howard : Fairbairn : MHK
chartered architects

Howard Fairbairn Project Services Ltd
439 London Road
Croydon
CR0 3PF

Telephone
020 8665 5252

Facsimile
020 8665 6252

Website
hfmhk.com

Email
croydon@hfmhk.com

Client	Inspire Property		
Project	Durston House Chesterfield Road, Worthing		
Title	Site location Exisitng floor plan, roof extension and proposed elevations		
Drawn by	KK/KR	Checked by	RT
Scale	as noted @A1	Date	Jan 2018
CAD Ref:			

Dwg N°	6541 - P01	Rev	F