
Proposed

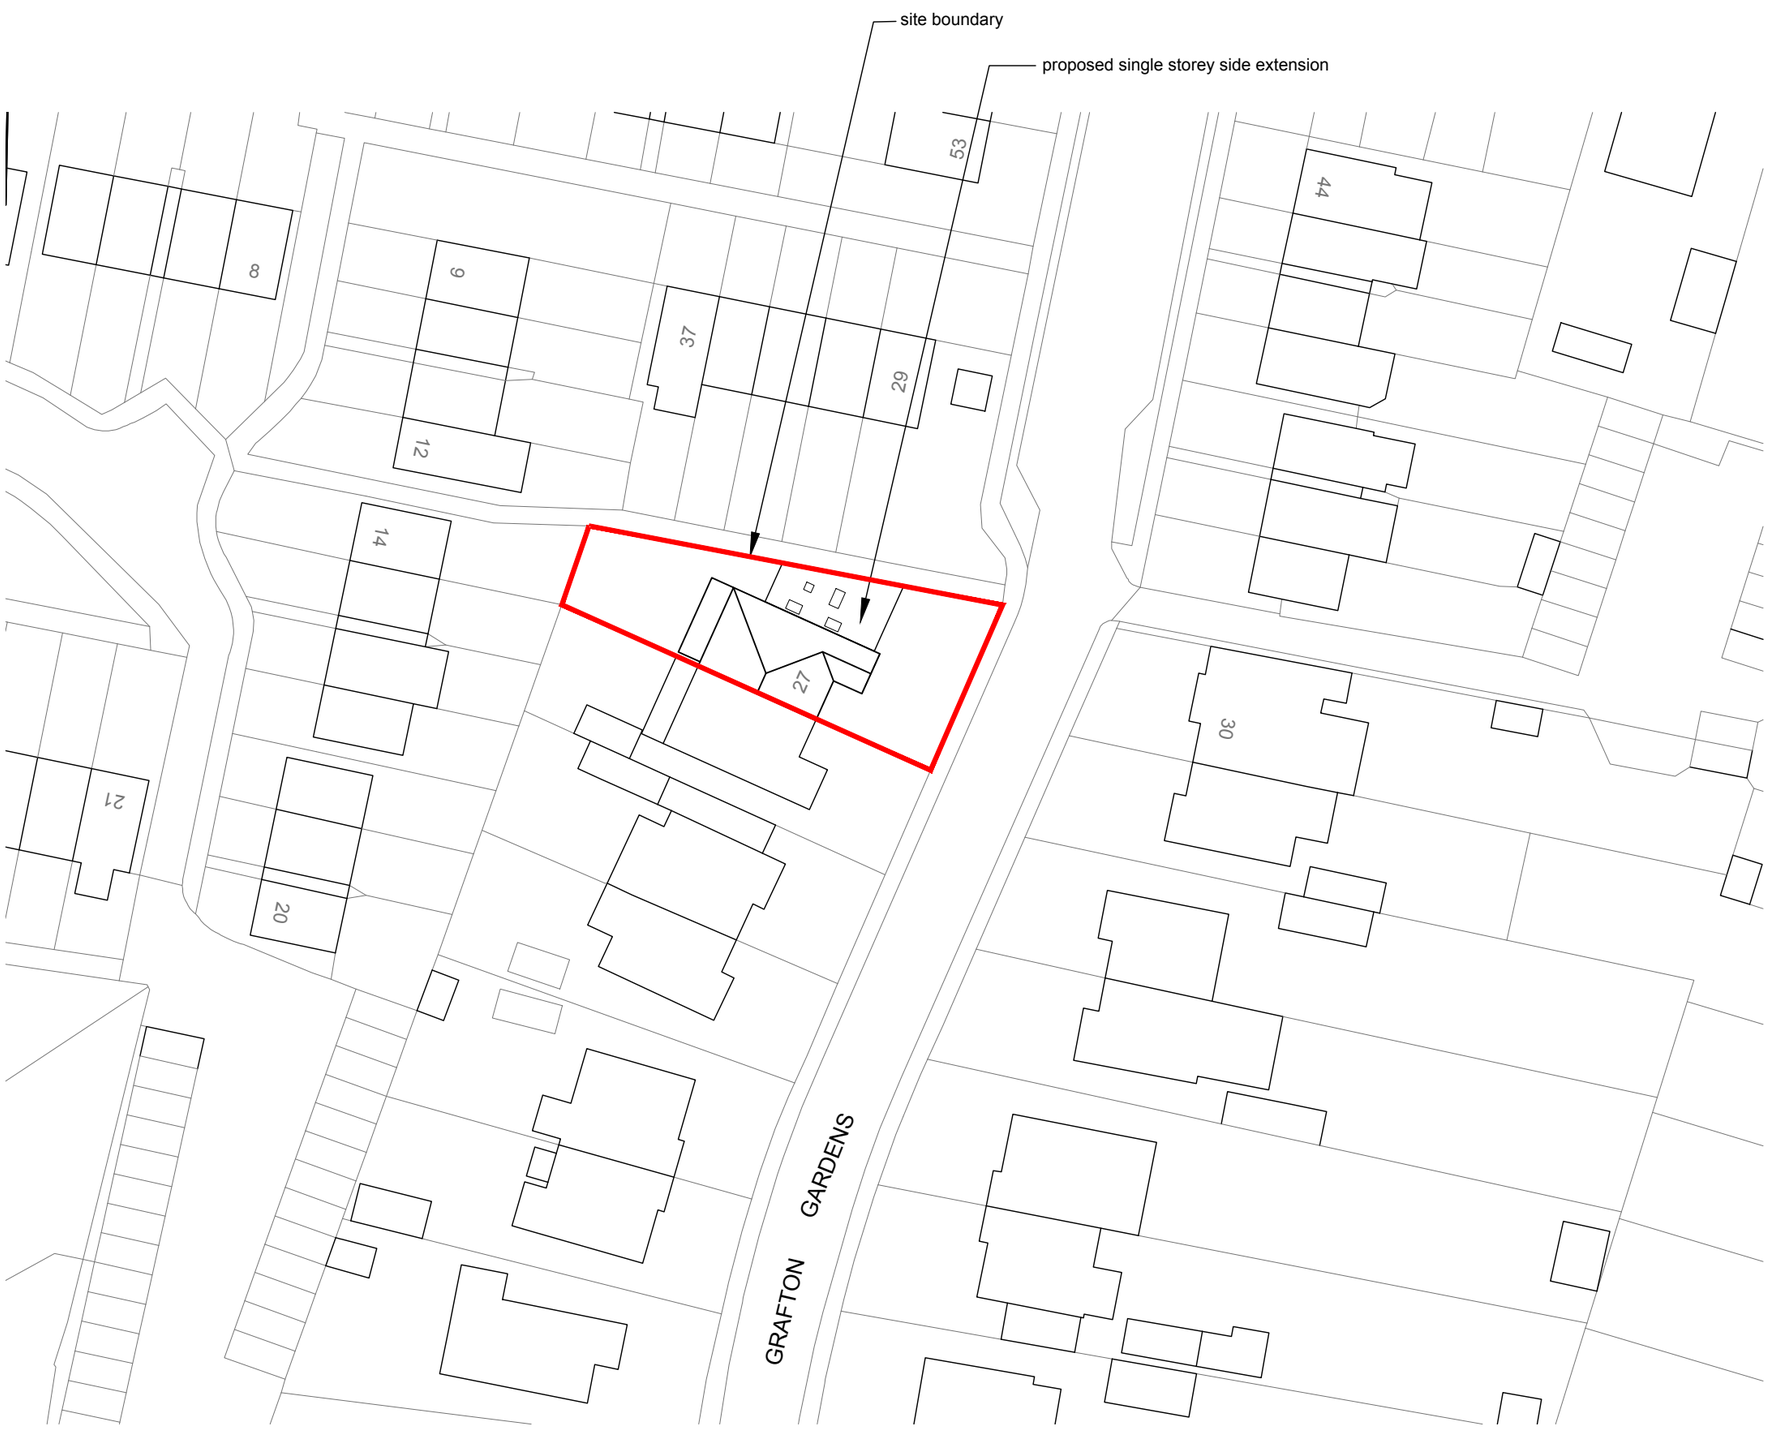

SITE PLAN
1:500 @ A3

©Crown Copyright. All rights reserved. Licence no. 100019980

SCALE BAR 1:500

0 10 20 50

	PLANNING ISSUE	
Rev.	Notes	Date

NAT Design
Architectural Services

23 Mill Road
Angmering
BN16 4HT

Tel: 07599 199759
E: info@nat-design.co.uk

Project
27 Grafton Gardens,
Sompting,
Lancing
BN15 9SP

Drawing
Proposed
Site Plan

Drawn By	Scale
NSE	as shown
Date	Revision
June 2022	-

Drawing No.
962 - DPA -02