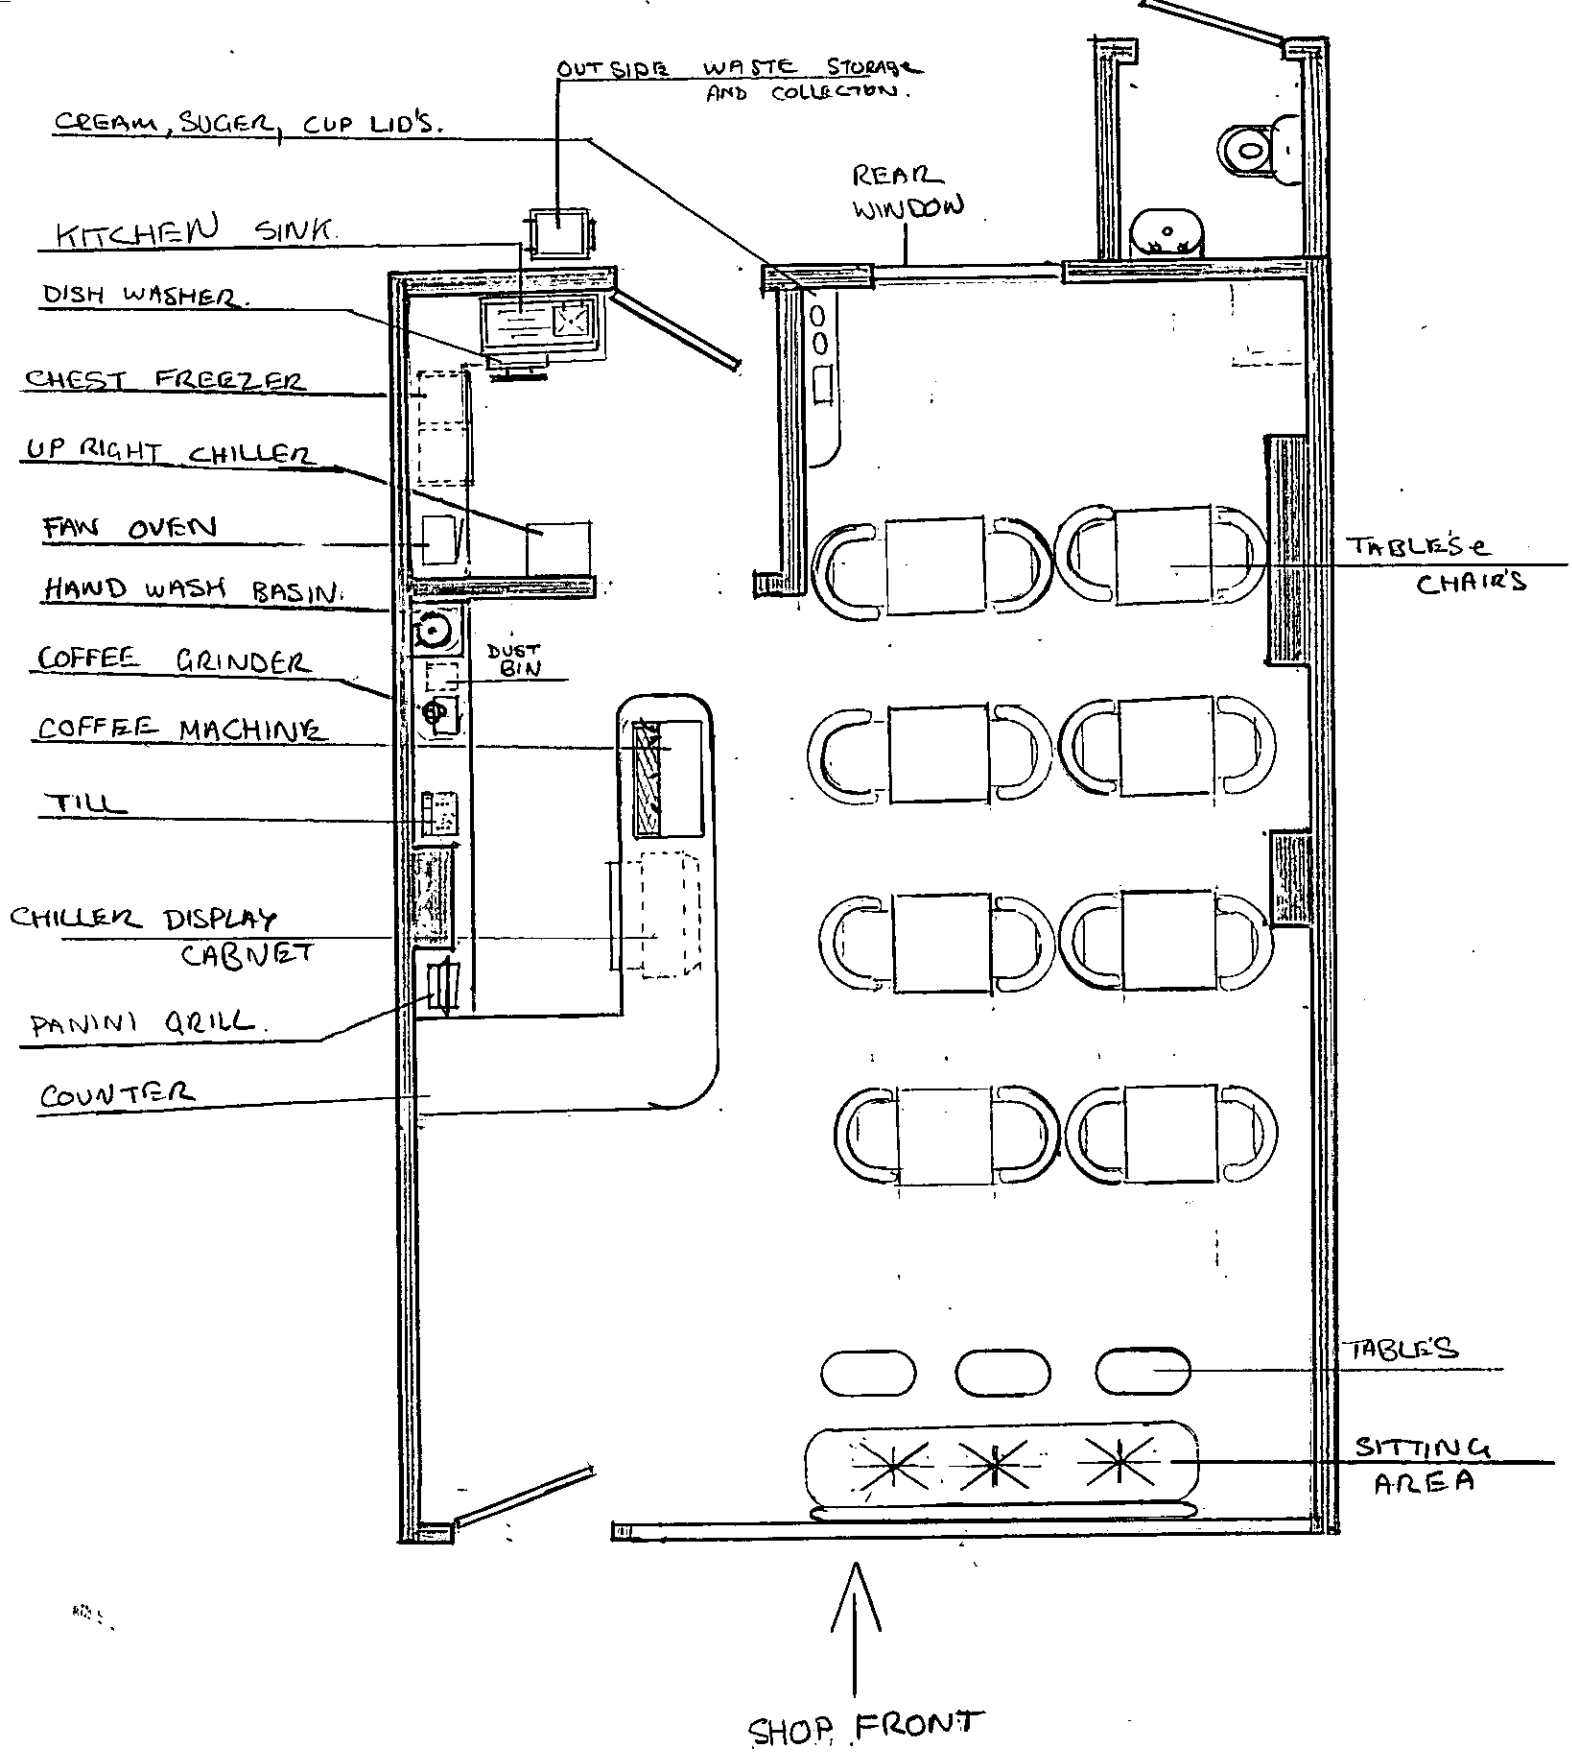

14, SOUTH STREET, LANCING.

GROUND FLOOR PLAN ~~1:50~~

ADUR & WORTHING PLANNING SERVICES
PLAN AWDM/0056/12
DATE VALID 22 APR 2012