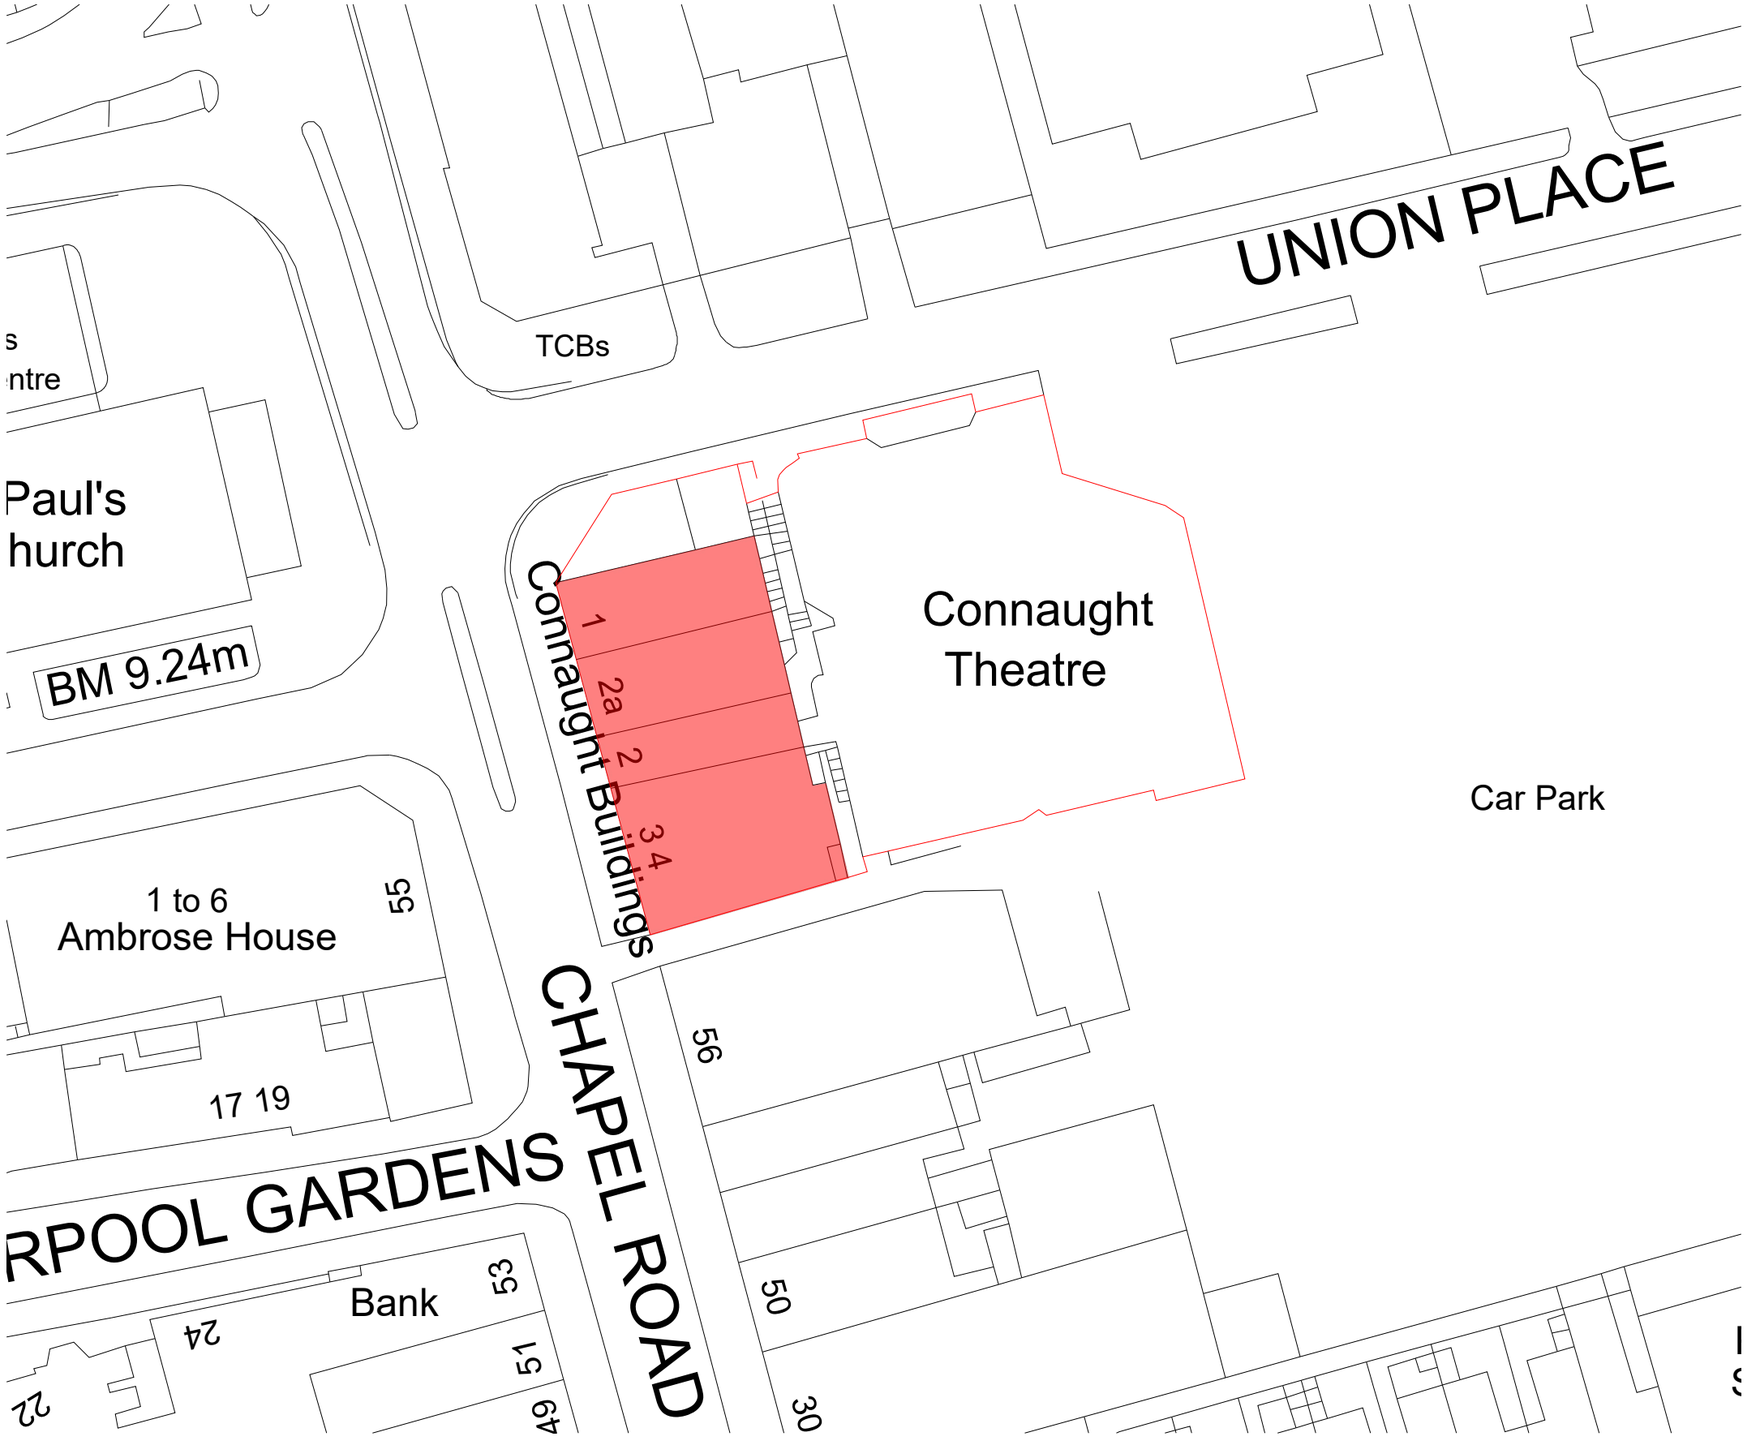


Location Plan
Scale 1:500
Scale in Metres
0 5 10 15 20 25

N

© Crown Copyright and database right (2023). Ordnance Survey 1000024321 & 100018824

NOTES:

1. Do not scale from this drawing, except for Planning.
2. All dimensions are in millimetres / metres unless stated otherwise.

Rev	Description	By	Date
.	.	.	.

AMENDMENTS

Drawing Status:
FOR INFORMATION

EarlKendrick
Project & Building Consultancy

Earl Kendrick South
Maritime House
Basin Road North
Portslade
BN41 1WR
EKASouth@earlkendrick.com

Property Title:
Connaught Building
Chapel Road
BN11 1LG

Drawing Title:
Block Plan

Scale @ A3:	Date:	
1:500	**12-06-2023**	
UPRN:	Drawn By:	Checked By:
N/A	**MP**	**TB**
Drawing No:		Rev:
EKA230578/MP/02		**-**