
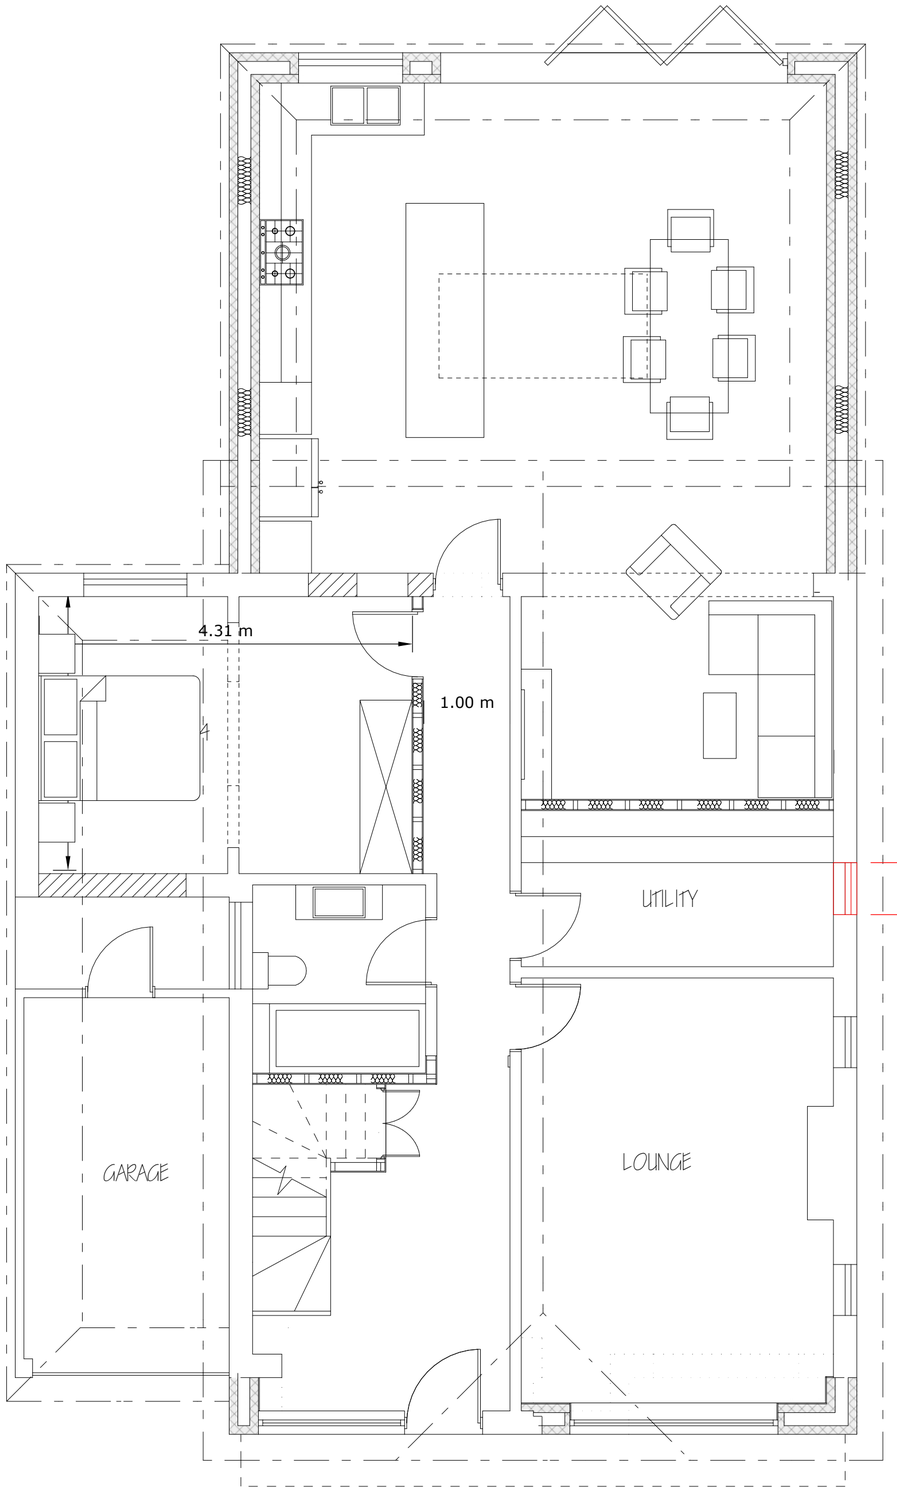


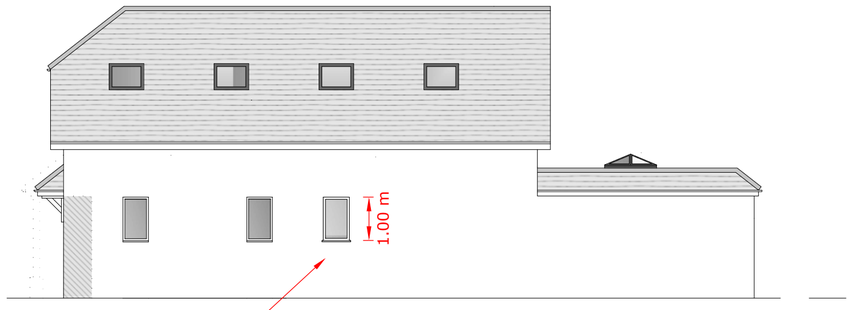

Proposed new window to utility room. Obscure-glazed and fixed shut.

Amendment - fan-light removed.

SOUTH

1:100 @ A2 PAPER SIZE

NORTH

PROPOSED
GROUND FLOOR
(with proposed amendment in red)

1:50 @ A2 PAPER SIZE

1:50 @ A2 paper size 0 1 2 3m

1:100 @ A2 paper size 0 1 2 3 4 5m

deadspace DESIGNS

PROPOSED EXTENSION AND LOFT WORKS at 36 ROSE WALK . GORING-BY-SEA . WORTHING . WEST SUSSEX . BN12 4AU

DRAWING: PLANS AND ELEVATION - NMA APPLICATION SCALE: AS MARKED DATE: 19/06/2024 DRWG No: DS/NORRIS/01 rev4 amend 2