BLOCK PLAN 1

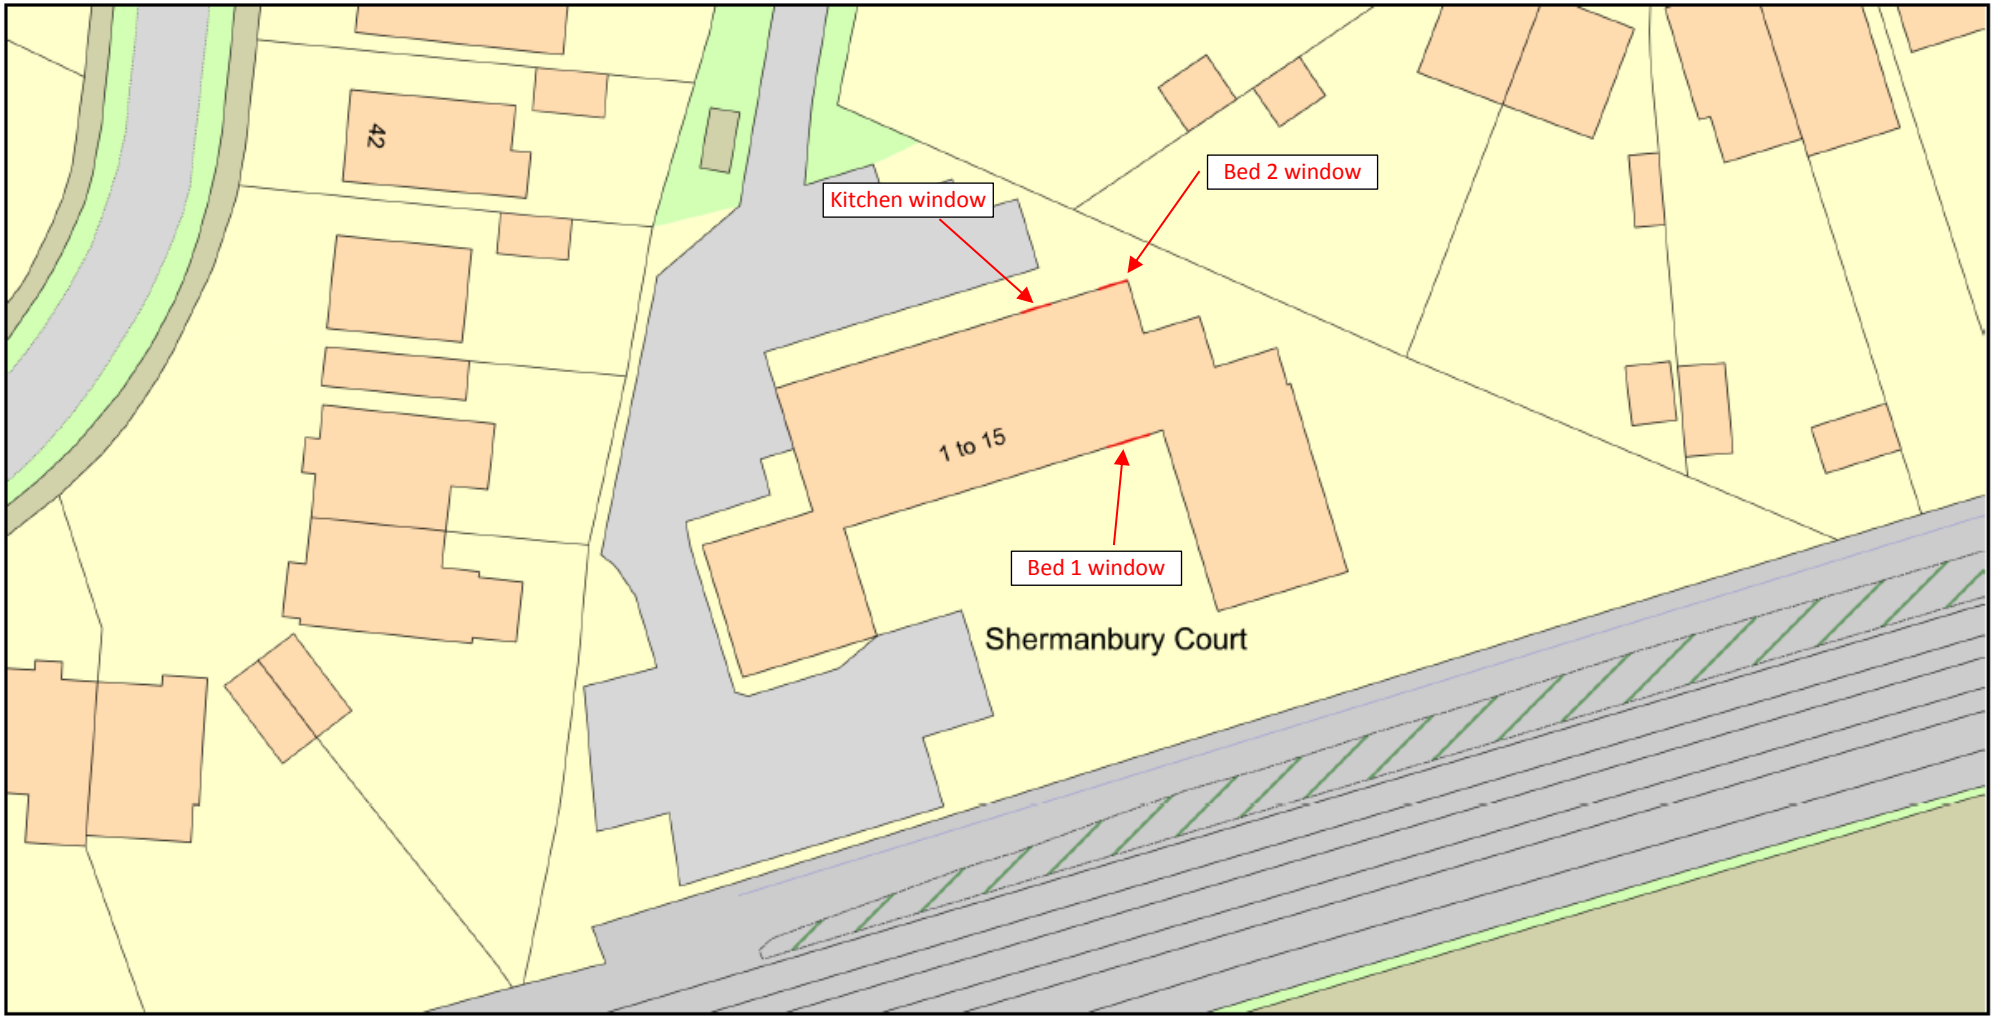

0 20
Metres

N

ReQuestaPlan

Plan Produced for: PAUL WILLIAMS

Date Produced: 23 Oct 2020

Plan Reference Number: TQRQM20297122828400

Scale: 1:500 @ A4

© Crown copyright and database rights 2019 OS 100042766