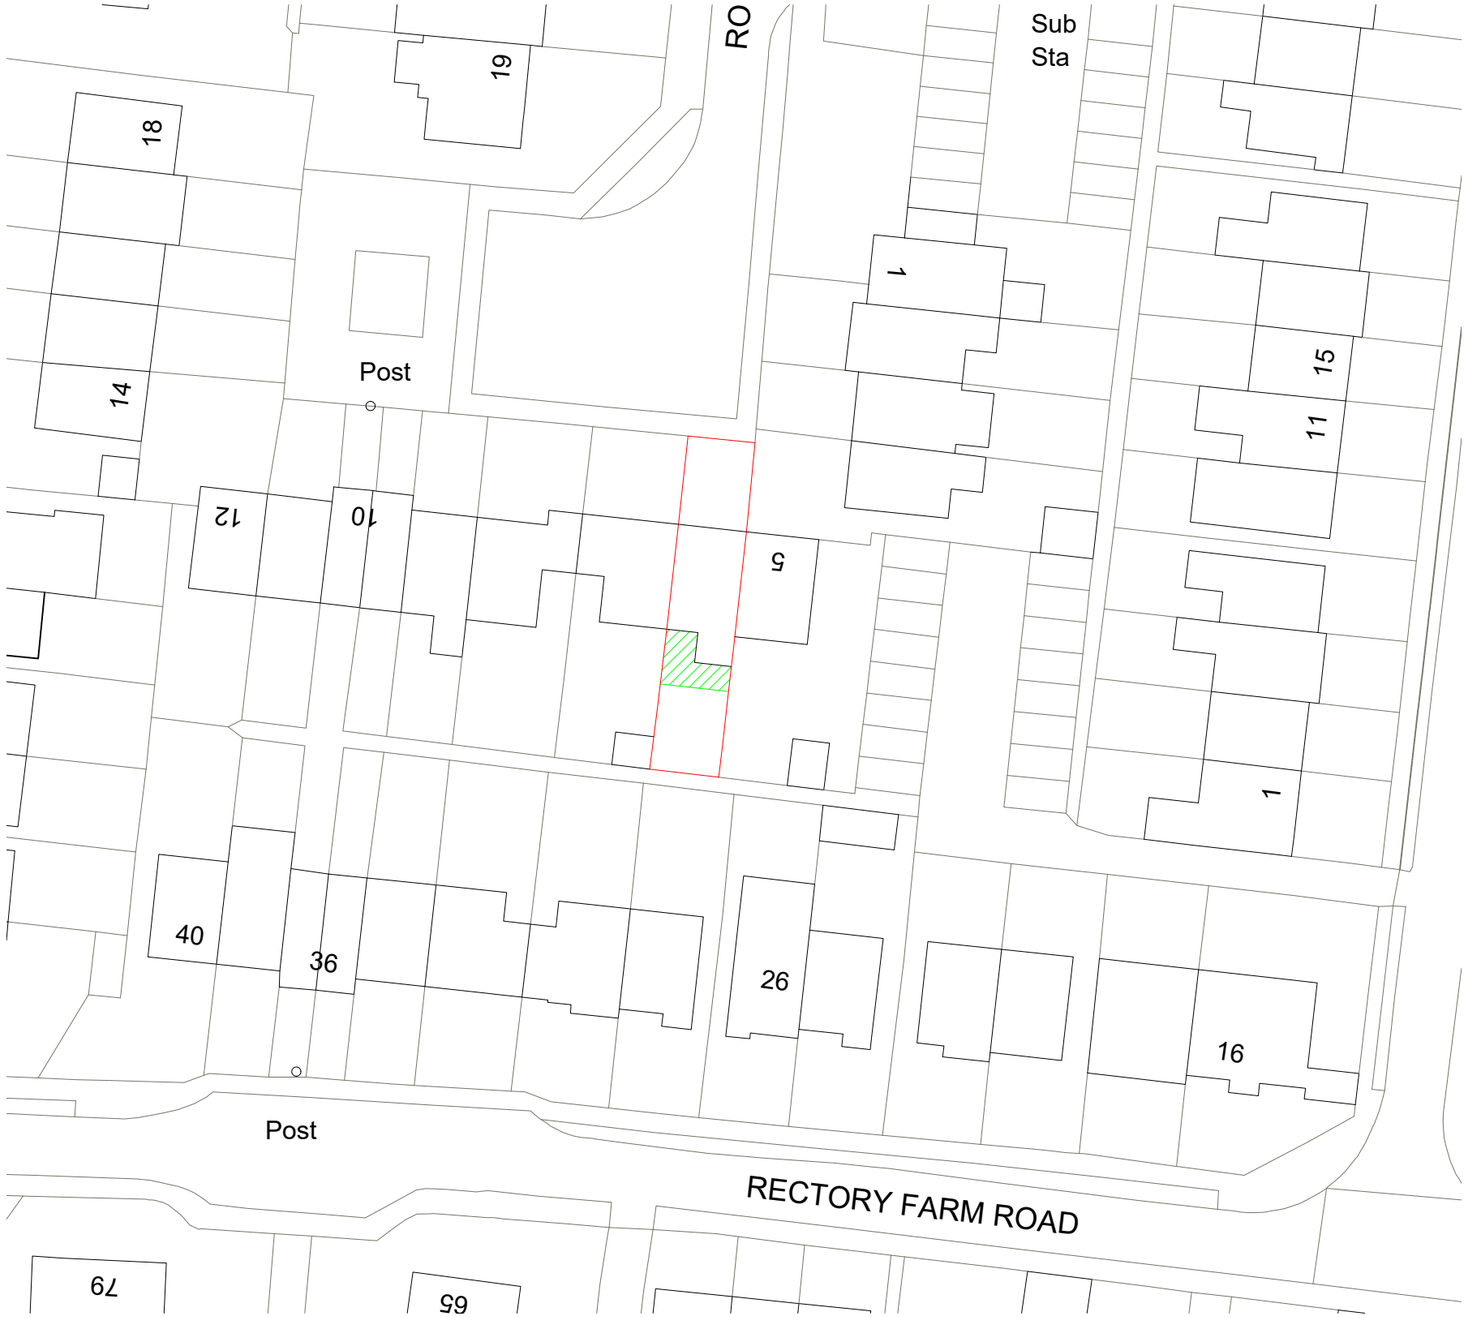

1:500 Scale Bar:



20 0 20 40 60 80 100

1:1250 Scale Bar:

Drawing produced from OS MasterMap Data, purchased from Stanfords 16/10/20 with a 12 month license. Stanfords OS Partner licence: 100035409
Order licence: OI-O672126

N

LIGHT design services

4 Tollgate
Peacehaven
East Sussex, BN10 8ED
07568321300
info@lightdesignservices.co.uk

Project
6 Rogate Close,
Sompting BN15 0DY

Drawing Title:
Location and Block Plan

Scale: (A3)	Date:	Revision:
Varies	Oct '20	-

Drawn By:	Drawing No:
ML	LDS20-RG-001

Drawing Issued for:
Planning - Concept