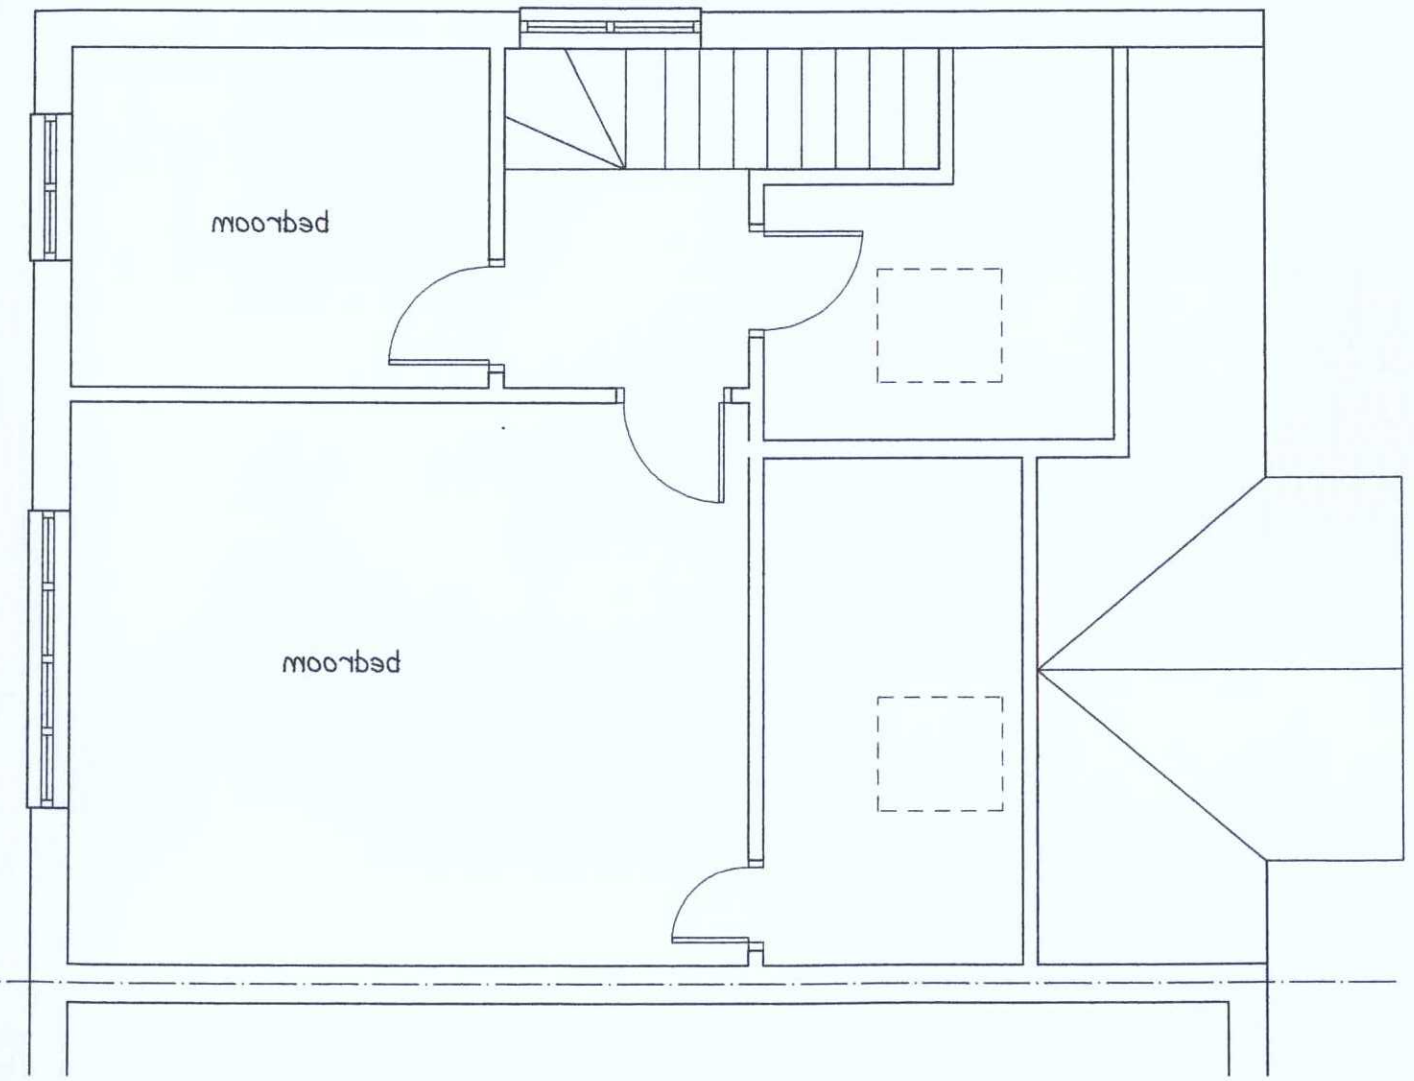

ADUR & WORTHING PLANNING SERVICES	
PLAN	AWDM/ 1756/16
DATE VALID	18 NOV 2016

CLEAR DESIGNS(SURREY)LTD
36 THE CRESCENT BRIGHTON
EXISTING SECOND FLOOR PLAN
scale 1:50 8/10/16
drg. 8Q/03