
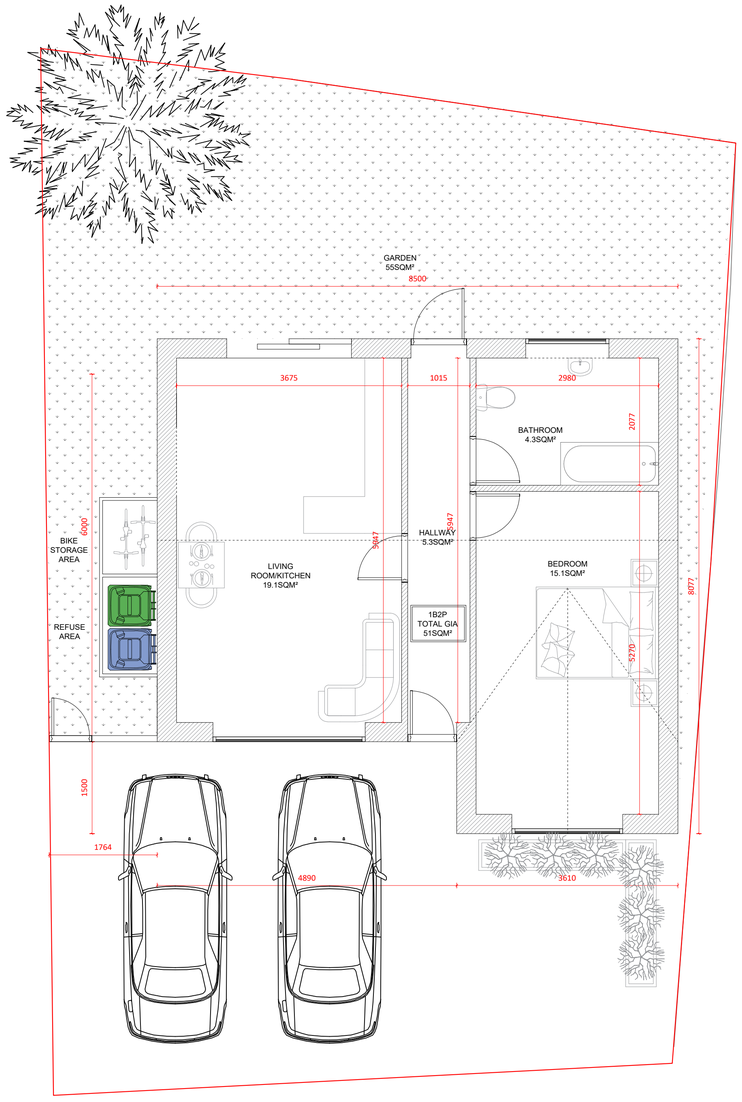


GROUND FLOOR (proposed)

Scale 1:50

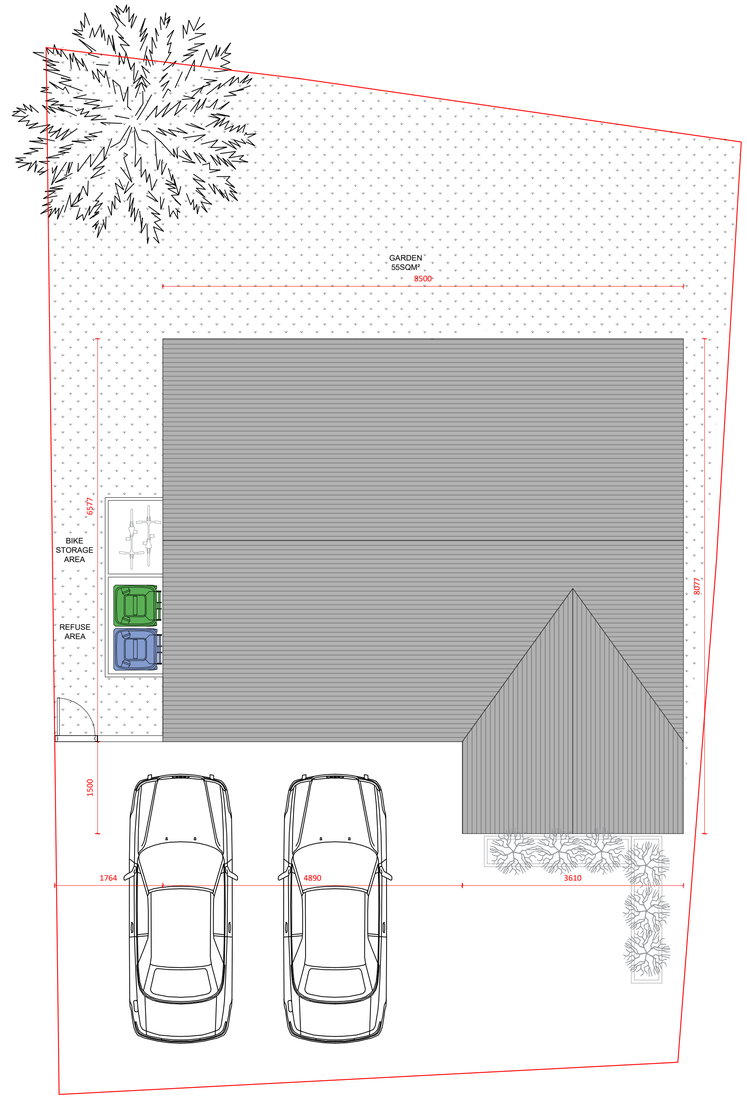


ROOF PLAN (proposed)

Scale 1:50




EAST FACING ELEVATION (proposed)

Scale 1:50

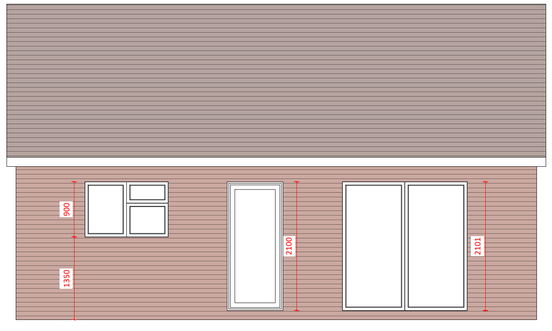

WEST FACING ELEVATION (proposed)

Scale 1:50

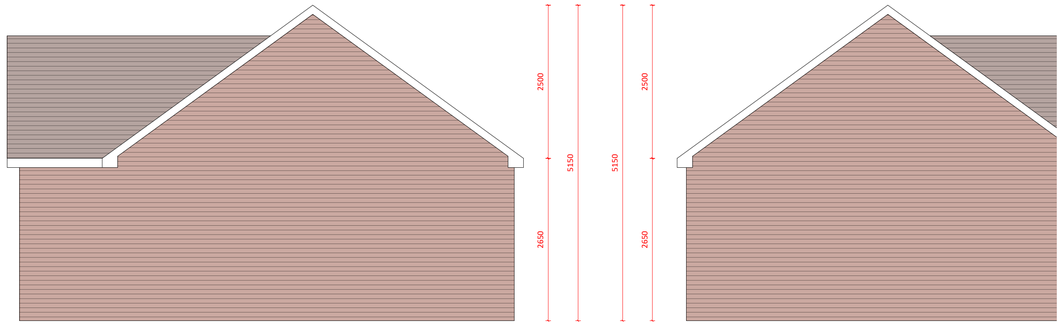

NORTH FACING ELEVATION (proposed)

Scale 1:50

SOUTH FACING ELEVATION (proposed)

Scale 1:50

PS DESIGNS

71-75 Shelton Street, Covent Garden, London, WC2H 9JQ
Tel: +44 330 133 4585
Email: info@designsps.co.uk
www.designsps.co.uk

NOTES RELATING TO THIS DRAWING

DIMENSIONS ARE NOT TO BE SCALED FROM THIS DRAWING

ALL DIMENSIONS ARE TO BE CHECKED ON SITE PRIOR TO COMMENCEMENT OF ANY WORKS, AND ANY DISCREPANCIES REPORTED IMMEDIATELY TO THE ENGINEER.

THIS DRAWING IS TO BE READ IN CONJUNCTION WITH ALL OTHER DESIGN TEAM DETAILS AND SPECIFICATIONS.

DO NOT USE THIS DRAWING TO BUILD FROM WITHOUT IT BEING NOTED AS ISSUED FOR "CONSTRUCTION" IN THE TITLE PANEL BELOW.

LEGEND:

PROPOSED STRUCTURE

SCALE BAR FOR 1:50

0.0m 0.5m 1.0m 1.5m 2.0m 2.5m

Rev.	Description	By	Chkd.	Date
P1	ISSUE FOR INFORMATION	SS	SS	SEPT 22
P2	ISSUE FOR INFORMATION	SS	SS	JAN 23

Title:	ISSUE FOR INFORMATION		
Client:	PHILLIP MOORE		
Project:	LAND NORTH OF 37 WESTERN ROAD NORTH, LANCING, BN15 9UX		
Drawing:	PROPOSED PLANS AND ELEVATIONS		
Drawn:	SS	Chkd:	SS
Drawing Status:	PLANNING ISSUE	Rev.	P2
Scale:	Noted @ A1	Date	JAN 23
Job No.	PSD/2022/271	Drawing No.	A01