ADUR DISTRICT COUNCIL

Adur District Council

Town and Country Planning Act 1990

Office use
App AD/0383/08
Date Rc. 20 MAR 2008
Fee 135
Rec. No.

Householder's planning application form

Use this form to apply for planning permission to extend or alter your house or flat, to build a garage or other structure on your property or to create access for a vehicle onto a classified road (please read note 9).

Please read the notes before you fill in this form.

1 Please give the address of the property to be altered or extended.

129 OLD SHOREHAM ROAD
SHOREHAM BY SEA

2 Type of property (please tick)

Detached House	☐	Terraced House	☐	Other (please give details)	☑
Semi-detached House	☐	Flat	☐	END OF TERRACE HOUSE	

3 Please describe the development you are applying for.

FIRST FLOOR REAR EXTENSION TO BATHROOM.
EXTERNAL ALTERATIONS TO REAR ELEVATION

4 Applicant (in block capitals)

Full name : MRS LISA JAMES
Address (including postcode):
129 OLD SHOREHAM ROAD
SHOREHAM BY SEA
BN43 5TF

Phone Number:
Home:
Work:
Extension:
Fax Number:

Agent (if any)

Full name : BARRY PLEW ARCHITECTS
Address (including postcode):
7 QUEEN SQUARE
BRIGHTON
BN1 3FD

Phone Number:
Home:
Work: 01273 749555
Extension:
Fax Number: 775284

5 **Please enclose four copies of this form and four sets of plans.**
Please number

	Plan number	Scale
Location plan	1008/04	1:1250
Block plan	1008/04	1:500
Floor plan	1008/03 1ST / 1008/04 GRND	1:50
Elevations	1008/03	1:100
Other	1008/01, 02 SURVEY EXTG	1:50 / 1:100

6 **Will the development involve cutting down any trees?** Yes ☐ No ☑
If "Yes", please show these clearly on the block plan.

7 **Will the development (including any new or altered access affect a public footpath or any other public right of way?** Yes ☐ No ☑

8 **Does this application require a fee?** (See note 3) Yes ☑ No ☐

If "No", please tick the option that applies (See note 3) A ☐ B ☐ C ☐

If "Yes", please state the fee enclosed (See note 4) £135.00

Signature: [redacted] **Date:** 25/MARCH/08

Please print your name: B.D.PLEAD

Certificate under Article 7 of the Town and Country Planning (General Development Procedure) Order 1995

If anyone else owns the land or part of it, you must fill in Certificate B, which you can get from the Planning Section. You must also tell the owner of the land about this application by serving a notice on them. If you own all of the land, you must fill in Certificate A below.

Certificate A

I confirm that:

- Nobody except the applicant was an owner of any part of the land involved at the beginning of the period of 21 days before the date of this application; and
- none of the land this application relates to is an agricultural holding or part of an agricultural holding.

Signature: [redacted] **Date:** 25/MARCH/08

Please print your name: B.D.PLEAD

This drawing should not be scaled from, except for the purposes of planning application consideration.
All dimensions to be checked on site.
This drawing is to be read in conjunction with all relevant Consultants drawings and specifications. This drawing is Copyright and must not be reproduced without prior written agreement of the Architect.

Amendment	Content	Date

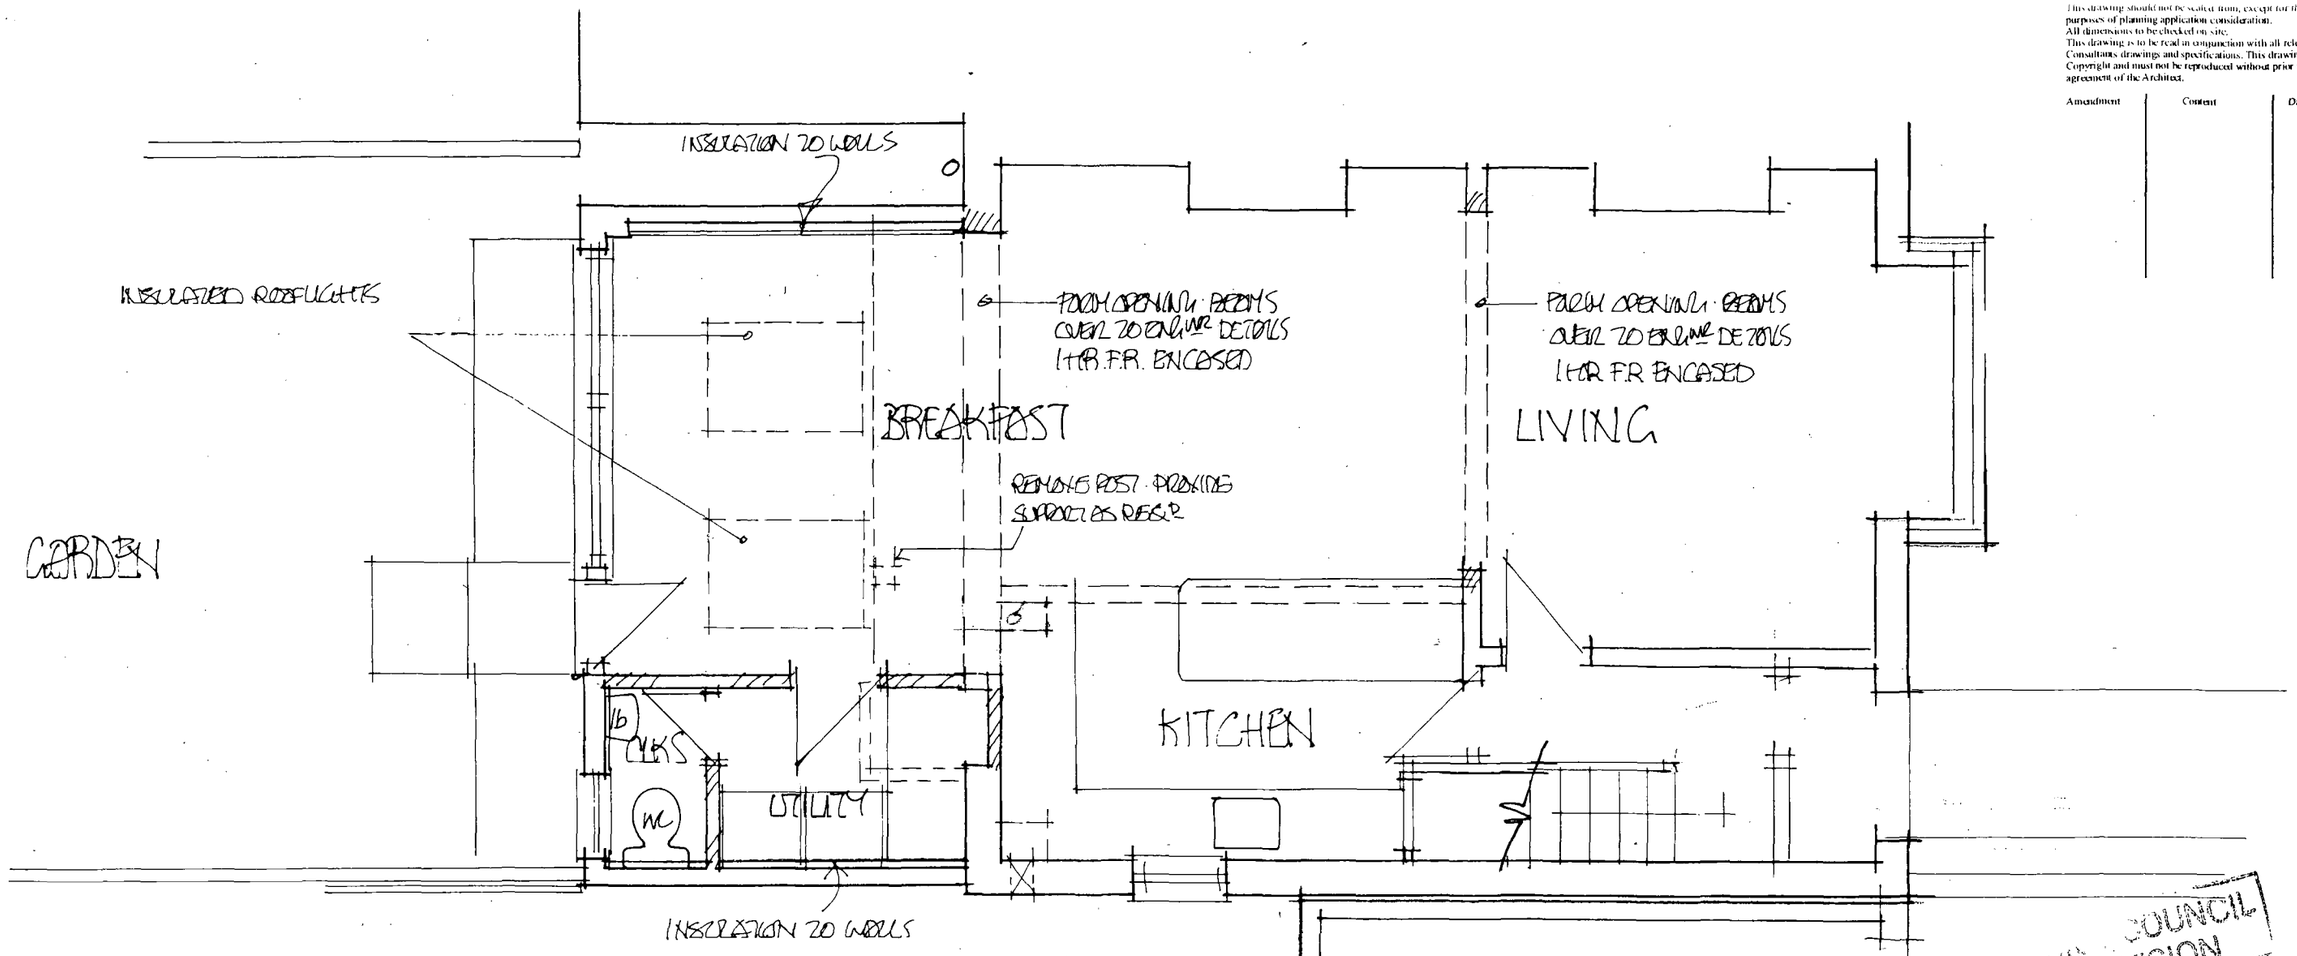

GROUND FLOOR PLAN · PROPOSED

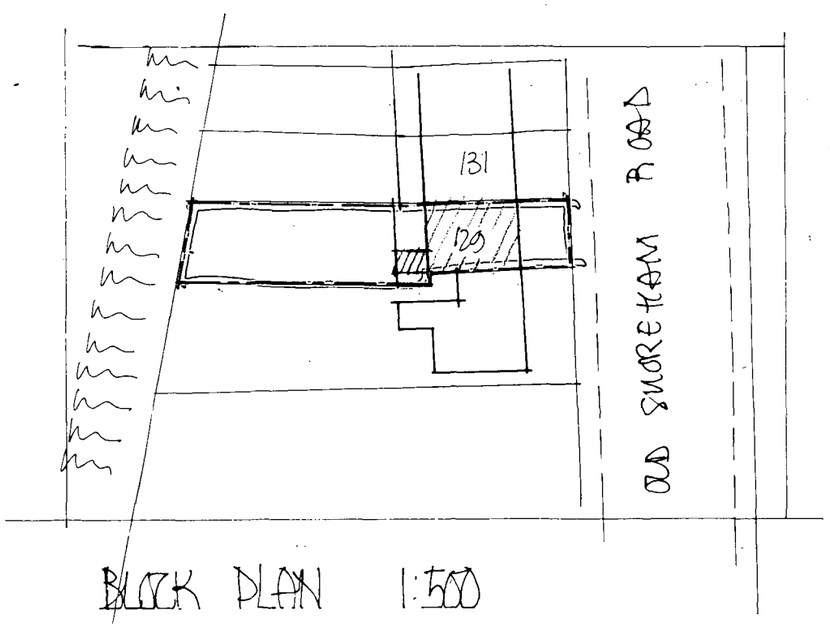

BLOCK PLAN 1:500

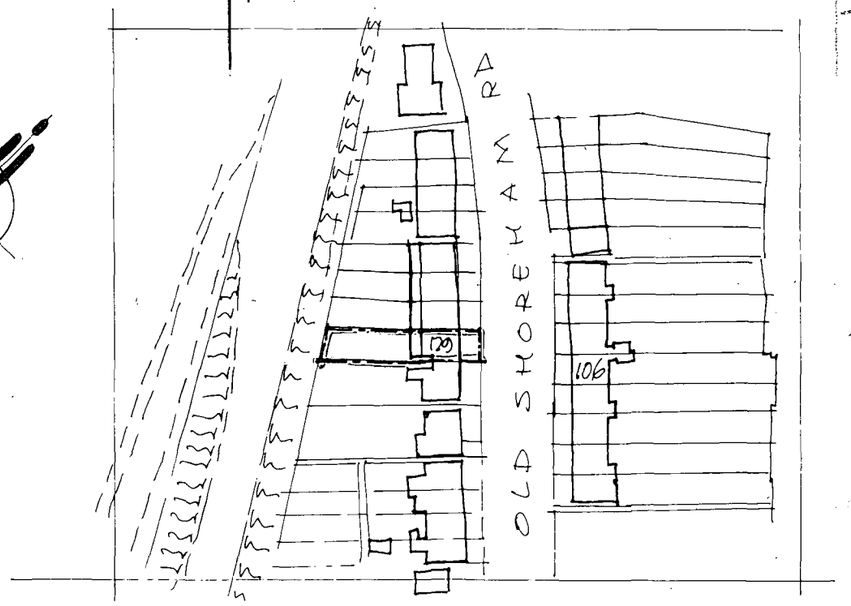

SITE LOCATION 1:1250

COUNCIL
PLANNING DIVISION
PLAN No. Ax/0163/08
DATE RECEIVED 28 MAR 2008

Barry Field
ARCHITECT
7 Queen Square
Brighton BN1 3FD
Tel: 01273 749555
Fax: 01273 775284

129 OLD SHOREHAM RD
SHOREHAM

job	drg	rev	scale
1008	041		150

purposes of planning application consideration.
All dimensions to be checked on site.
This drawing is to be read in conjunction with all relevant Consultants drawings and specifications. This drawing is Copyright and must not be reproduced without prior written agreement of the Architect.

Amendment	Content	Date

NEW REINFORCED FLAT FLAT ROOF - WARM ROOF CONSTRUCTION WITH INSULATED ROOFLIGHTS

TIMBER FRAMED EXTENSION TO FORM BATHROOM RENDERED ON S/S CLADDING. EXTRACT VENTILATION TO BATHROOM.

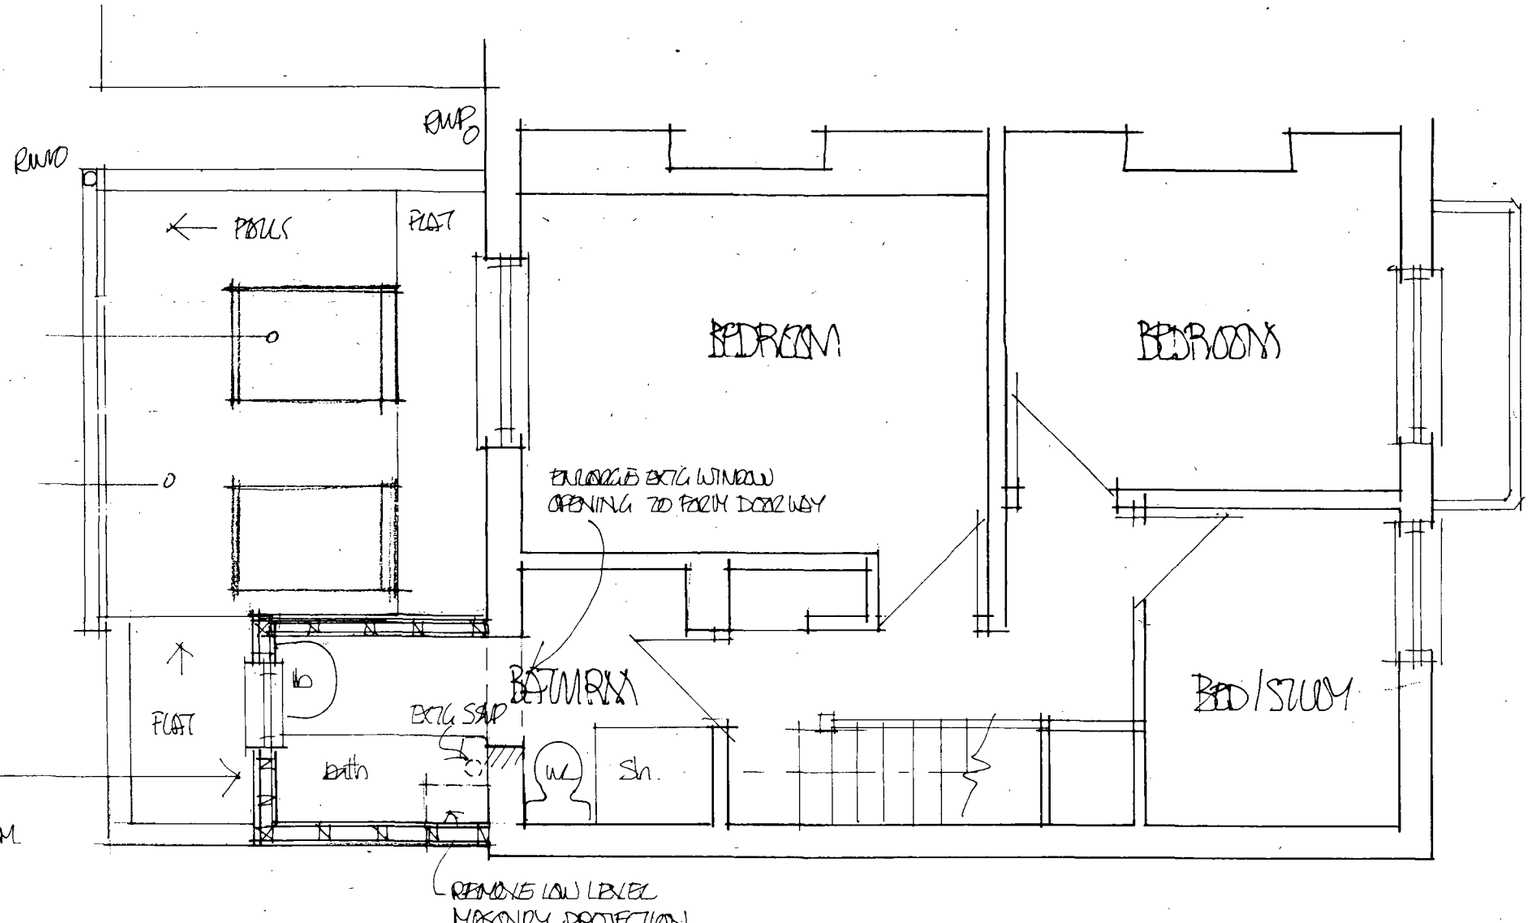

FIRST FLOOR

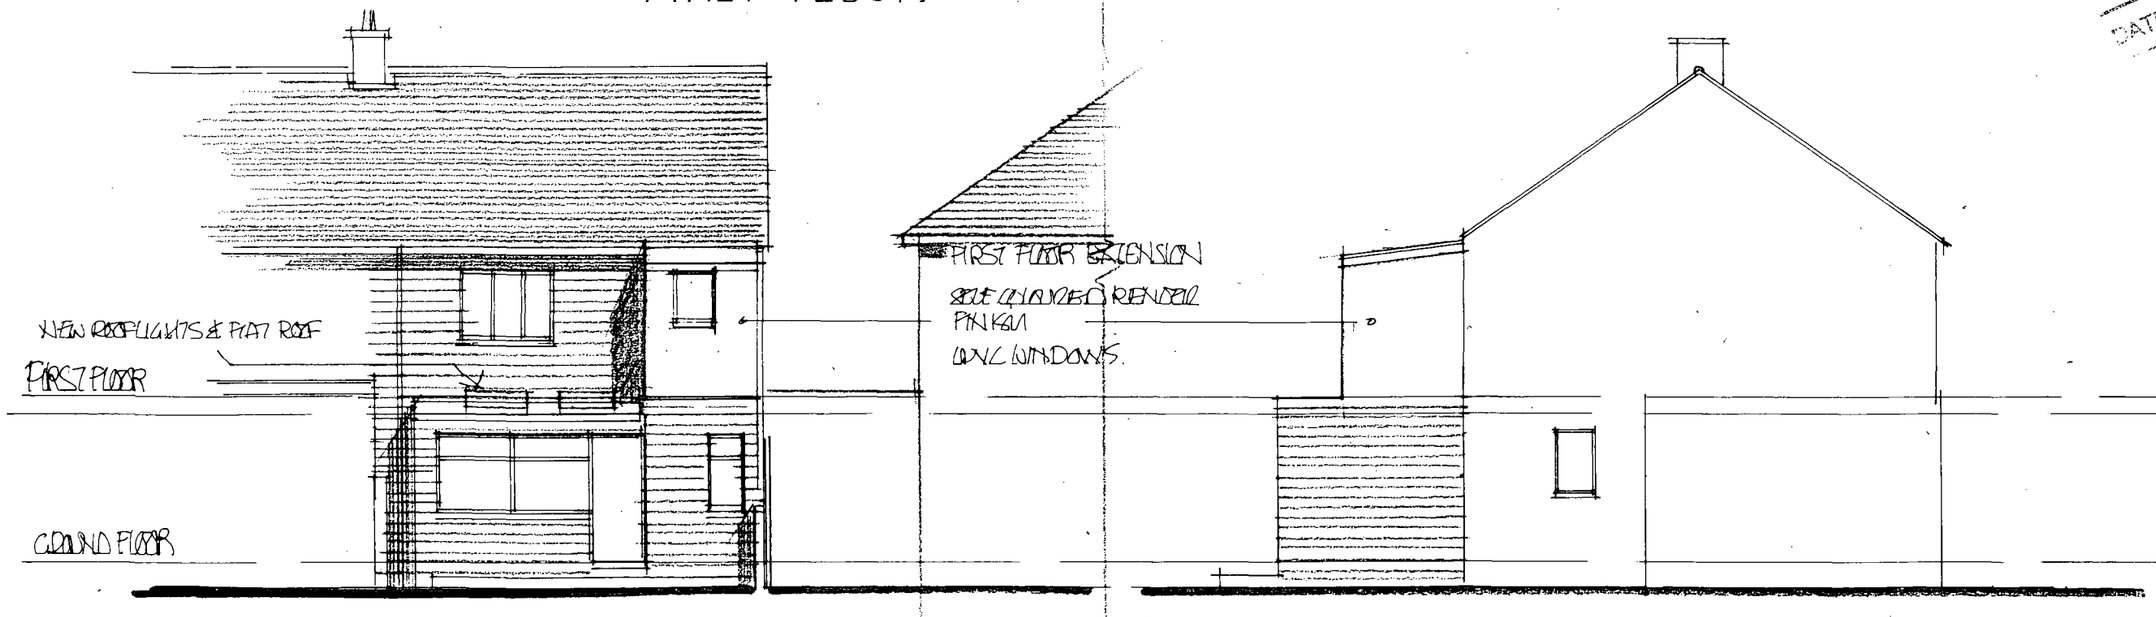

WEST / GARDEN ELEVATIONS SOUTH / SIDE PROPOSED

PLANNING DEPARTMENT COUNCIL NOW
PLAN NO. A06168/08
DATE 20 MAR 2008

Barry Field
ARCHITECT
7 Queen Square
Brighton BN1 3FD
Tel: 01273 749555
Fax: 01273 775284

129 OLD SHOREHAM RD
SHOREHAM

job 1008 | drg 103 | rev | scale 1:50/100

purposes of planning application consideration.
All dimensions to be checked on site.
This drawing is to be read in conjunction with all relevant Consultants drawings and specifications. This drawing is Copyright and must not be reproduced without prior written agreement of the Architect.

Amendment	Content	Date

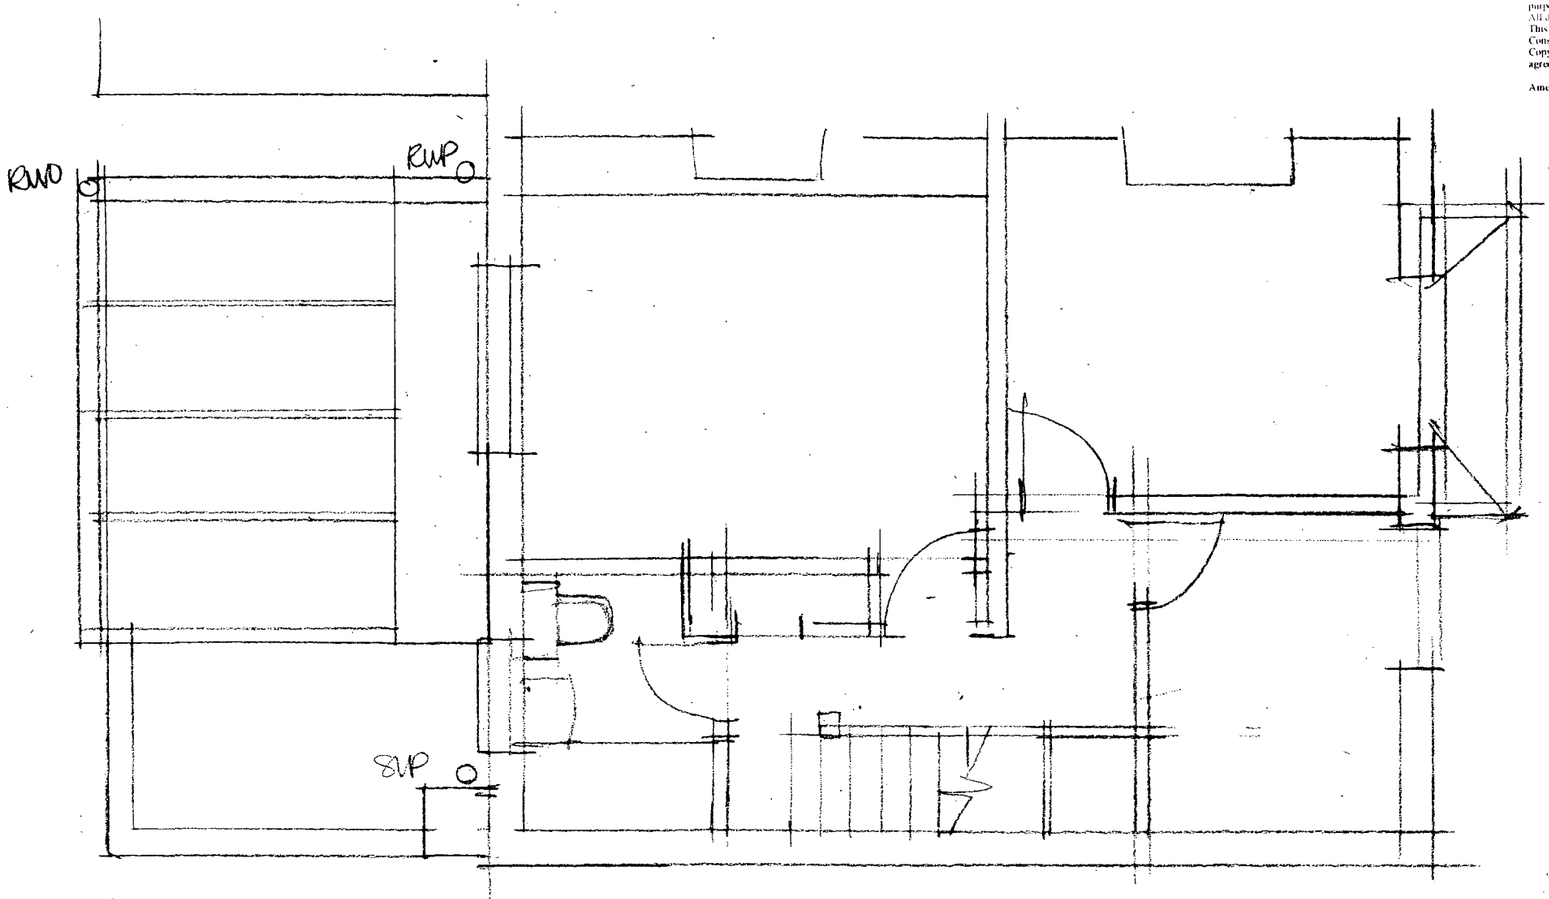

FIRST FLOOR

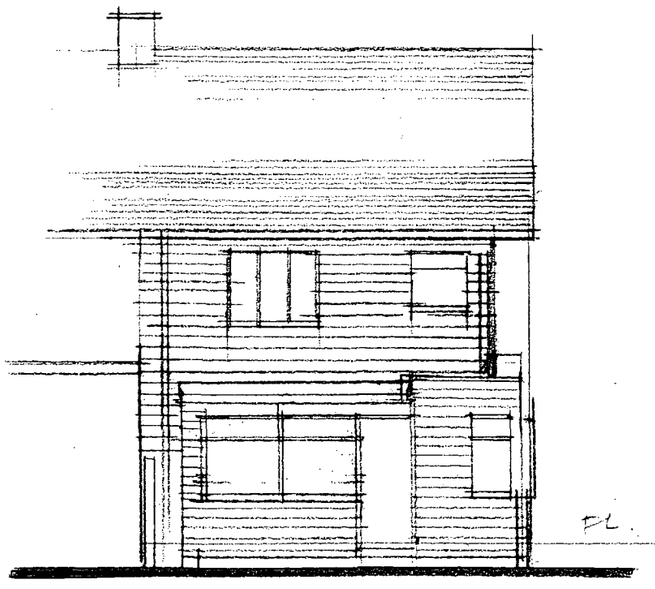

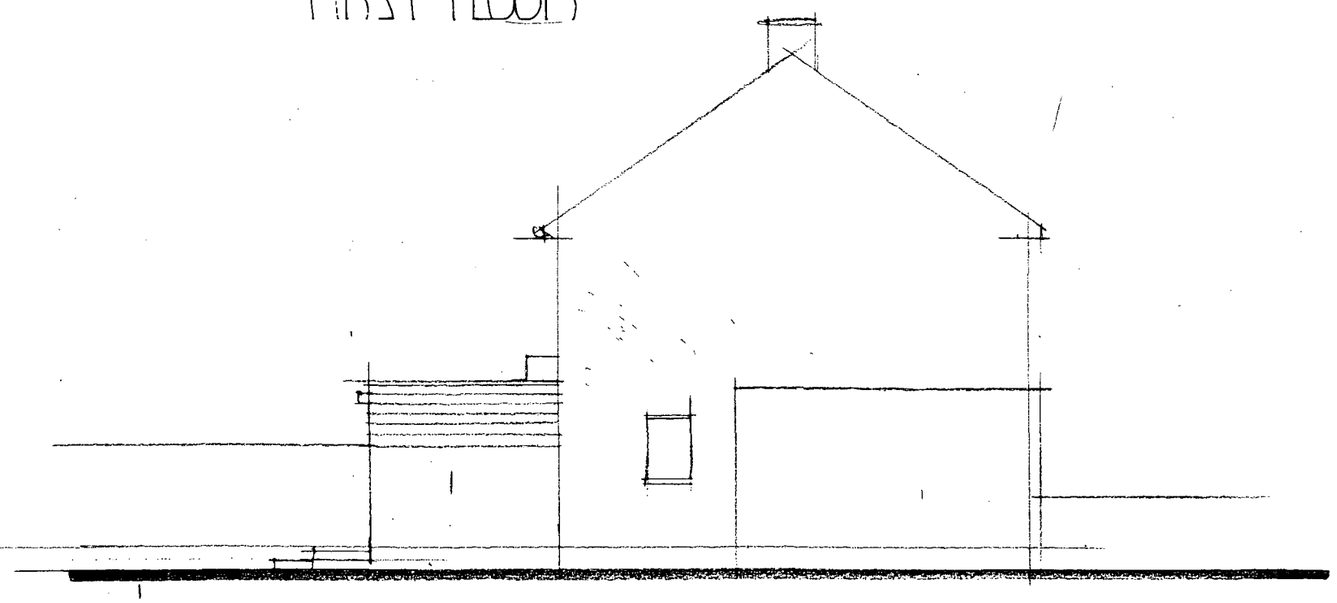

WEST / GARDEN ELEVATIONS SOUTH / SIDE AS EXISTING

COUNCIL
PLANNING DIVISION
PLAN No. Arc/6163/08
DATE 20 MAR 2008

Barry Field
ARCHITECT

7 Queen Square
Brighton BN1 3FD

Tel: 01273 749555
Fax: 01273 775284

129 OLD SHOREHAM RD
SHOREHAM

job 1008 dwg 1621 rev scale 50/100

This drawing should not be scaled from, except for the purposes of planning application consideration.
All dimensions to be checked on site.
This drawing is to be read in conjunction with all relevant Consultants drawings and specifications. This drawing is Copyright and must not be reproduced without prior written agreement of the Architect.

Amendment	Content	Date

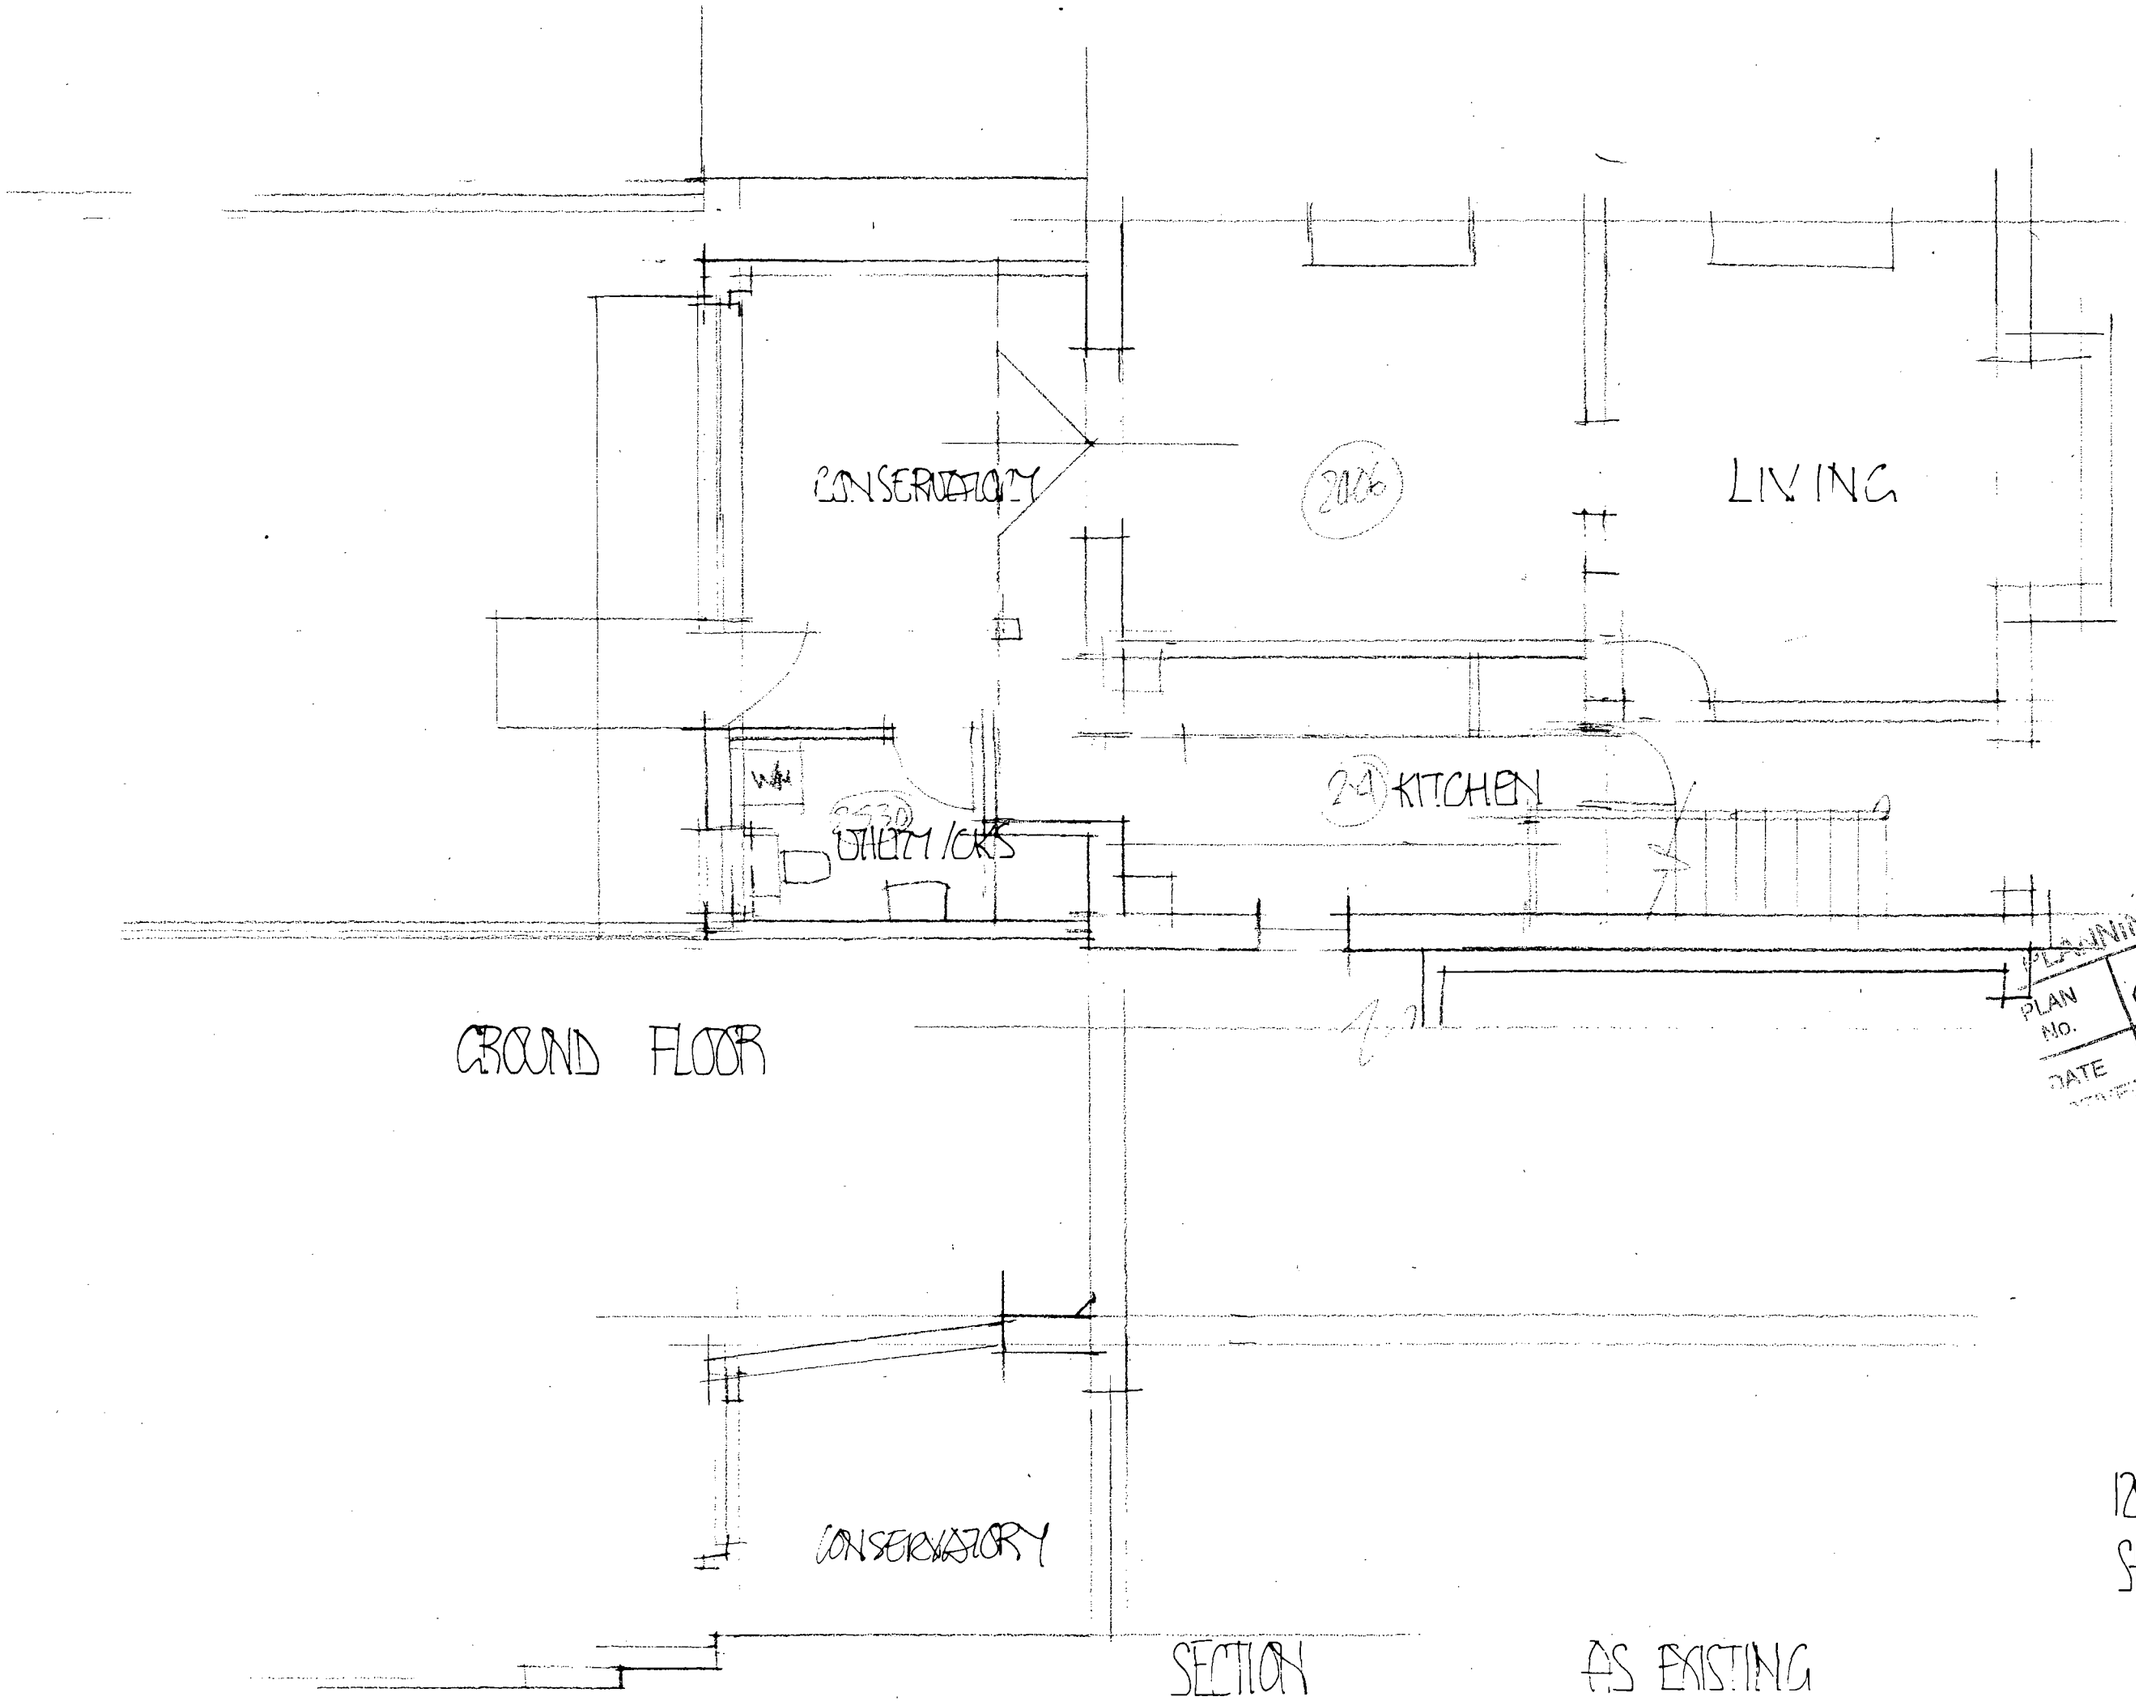

PLANNING DIVISION
PLAN NO. AX6163/68
DATE RECEIVED 20 MAR 2008

Barry Field
ARCHITECT

7 Queen Square
Brighton BN1 3FD

Tel: 01273 749555
Fax: 01273 775284

129 OLD SHOREHAM RD
SHOREHAM

job	drg	rev	scale
1008	161		1:50