Form Ref. No. 220894

ADUR
DISTRICT COUNCIL

Town and Country Planning Act 1990
Householder Planning Application

ADUR DISTRICT COUNCIL
PLANNING DIVISION
PLAN NO. A/ac/0169/07.
RECEIVED 27 MAR 2007

Use this form to apply for planning permission to extend or alter your house or flat, to build a garage or other structure on your property or to create access for a vehicle onto a classified road (please read note 9).

Please read the notes before you fill in this form.

1 Please give the address of the property to be altered or extended

56 Old Fort Road
Shoreham-by- Sea
West Sussex

ADUR DISTRICT COUNCIL
CHIEF EXECUTIVES DEPARTMENT
22 MAR 2007

2 Type of property

Detached House

3 Please describe the development you are applying for.

Proposed single storey ~~extension~~ DETACH BUILDING. GAMES ROOM.

4 Applicant (in block capitals)

Name

Mr
Dancy

Address

56 Old Fort Road
Shoreham-by-Sea
WEST SUSSEX

Telephone

Fax

Email

Agent (if any)

Full Name

Alan Luke

Address

8 Eighth Avenue
Lancing
West Sussex
BN15 9XD

Telephone

01903 763489


Fax

Email

alan.luke@btinternet.com


roof slates to match house

Drg no. 01

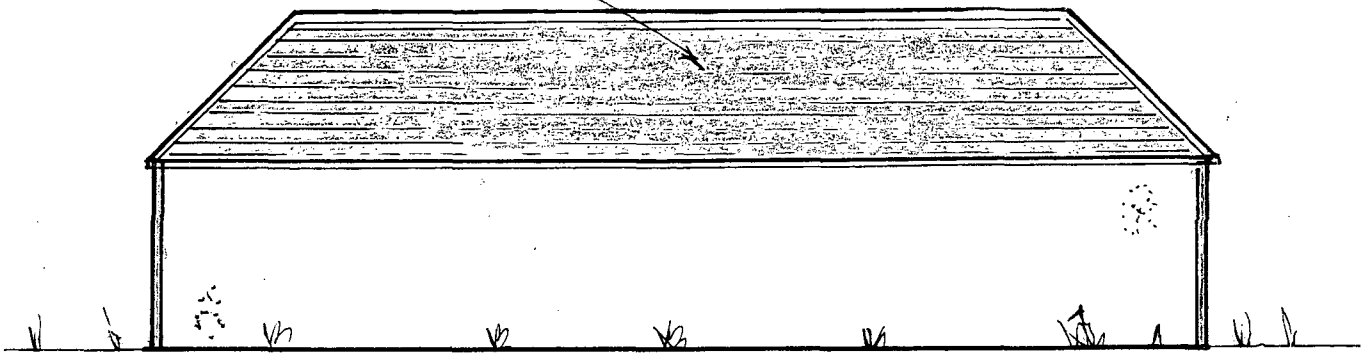


Proposed eastern elevation

ADUR DISTRICT COUNCIL
PLANNING DIVISION
PLAN NO AD0109/07
DATE 27 MAR 2007

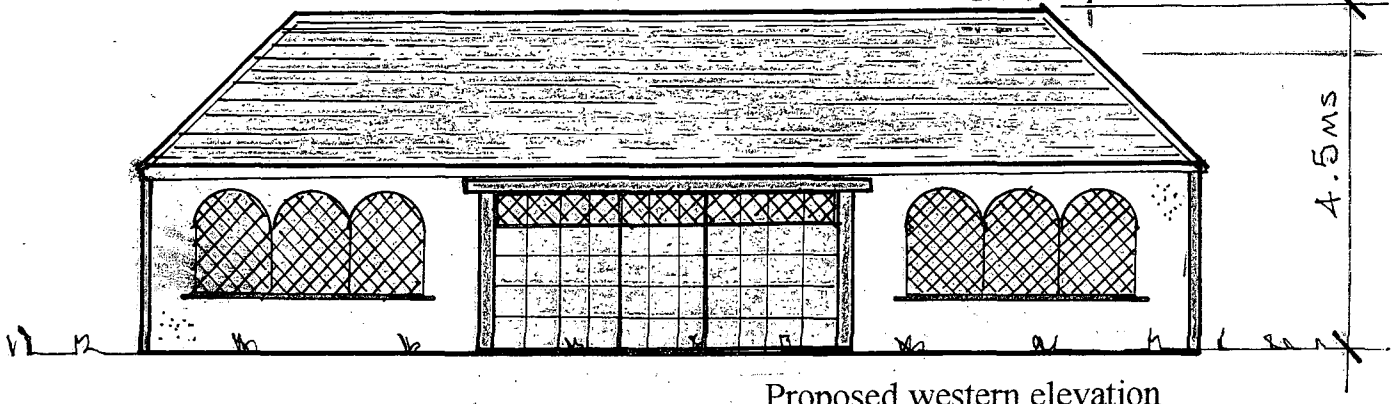

Proposed western elevation

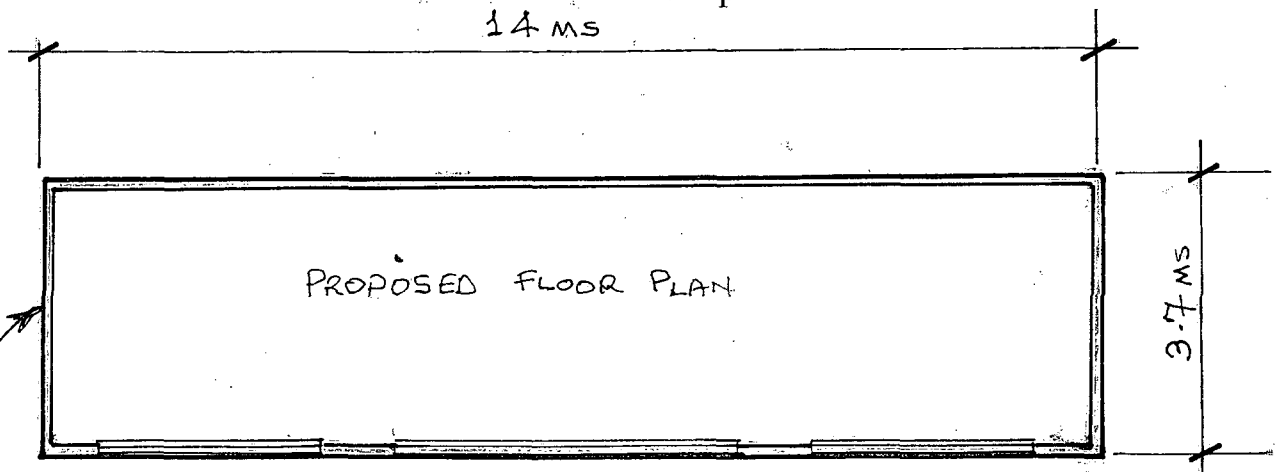


Walls /construction ~ timber frame with render in fills, finish ~ colour wash white

Proposed Single storey extension @ 56 Old Fort Road, Shoreham-by-Sea.

scale 1:100

Walls /construction ~ timber frame with render in fills, finish ~ colour wash white


Drg no. 02

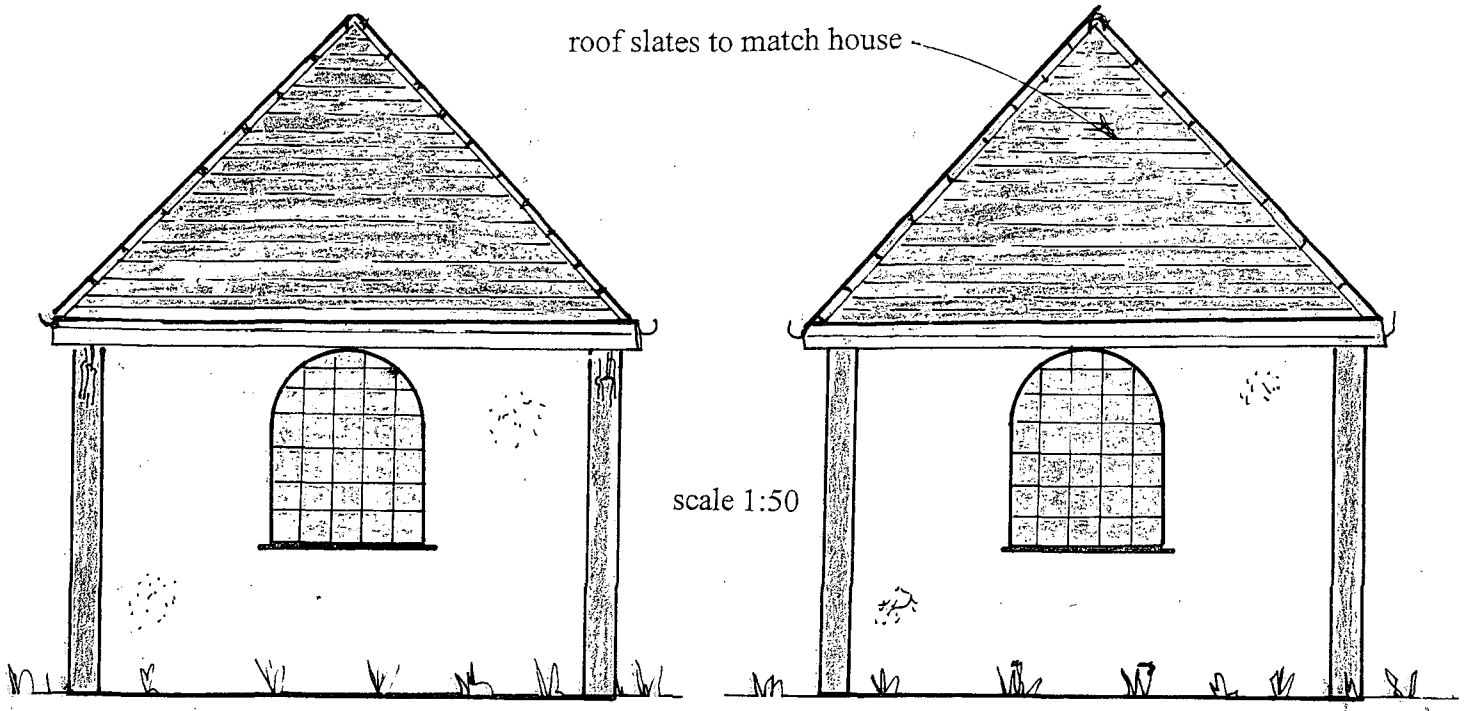

Proposed southern elevation

Proposed northern elevation


ADUR DISTRICT COUNCIL
PLANNING DIVISION
LAN NO A/0/0169/07
DATE RECEIVED 21 MAR 2007

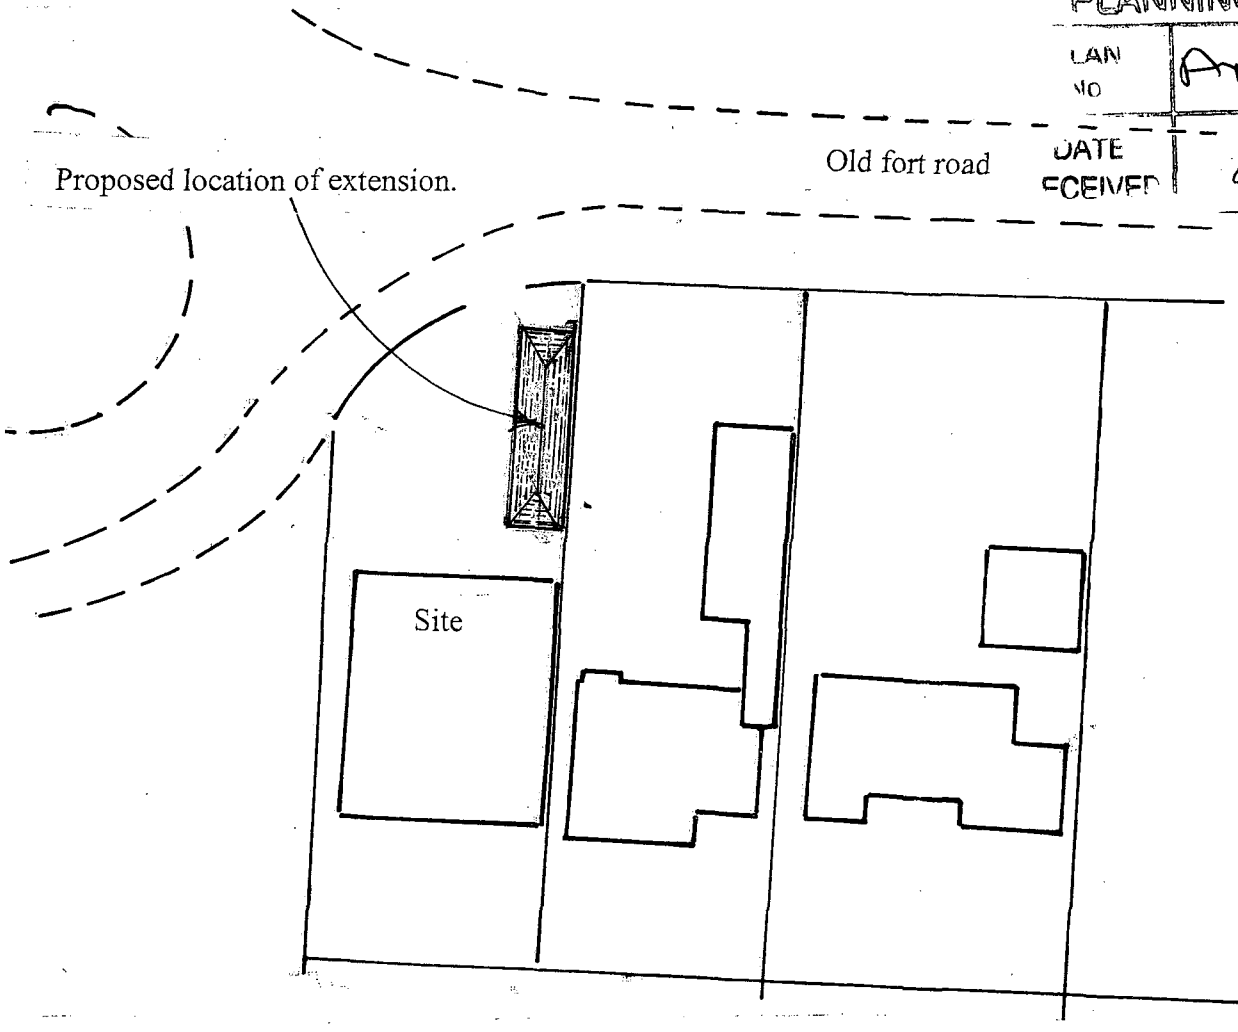

scale 1:500

Proposed Single storey extension @ 56 Old Fort Road, Shoreham-by-Sea.

ADUR DISTRICT COUNCIL
PLANNING DIVISION
PLAN No. Ad0169/67
DATE RECEIVED 27 MAR 2003 no. 03

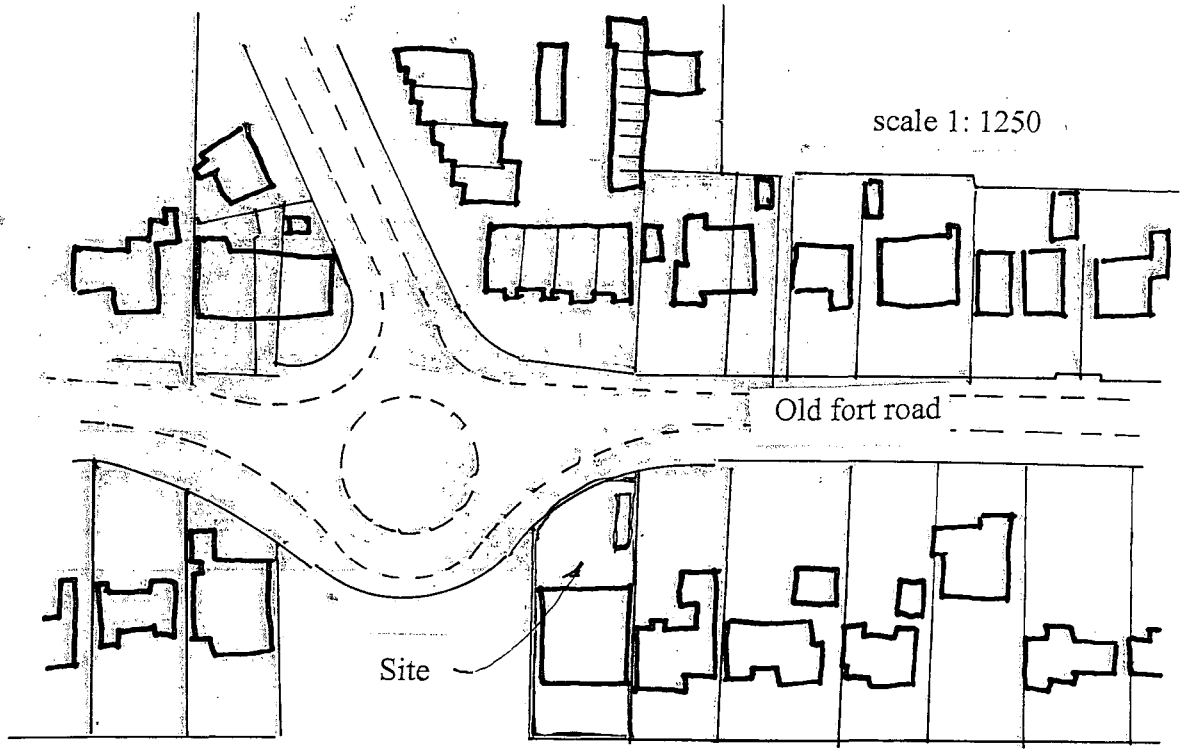

Proposed Single storey extension @ 56 Old Fort Road, Shoreham-by-Sea.

5 **Please enclose four copies of this form and four sets of plans.**
Please number your plans and write the numbers and scales against the titles here.

	Plan Number	Scale
Location Plan	03	1:1250
Block Plan	02	1:500
Floor Plan	01	1:100
Elevations	01 , 02	1:100 , 1:50
Other		


6 **Will the development involve cutting down any trees?** No
If "Yes", please show these clearly on the block plan.

7 **Will the development (including any new or altered access) affect a public footpath or any other public right of way?** No

8 **Does this application require a fee?** Yes
(See note 3)

If "No", please choose the option that applies
(See note 3)

If "Yes", please state the fee enclosed £ 135.00
(See note 4)

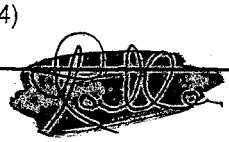Signature:  **Date:** 7/3/07

Please print your name: ALAN LUKE

Certificate under Article 7 of the Town and Country Planning (General Development Procedure) Order 1995


If anyone else owns the land or part of it, you must fill in Certificate B, which you can get from the Planning Section. You must also tell the owner of the land about this application by serving a notice on them. If you own all of the land, you must fill in Certificate A below.

Certificate A

I confirm that:

- Nobody except the applicant was an owner of any part of the land involved at the beginning of the period of 21 days before the date of this application; and

- none of the land this application relates to is an agricultural holding or part of an agricultural holding.

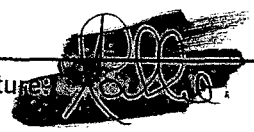Signature:  **Date:** 7/3/07.

Please print your name: ALAN LUKE