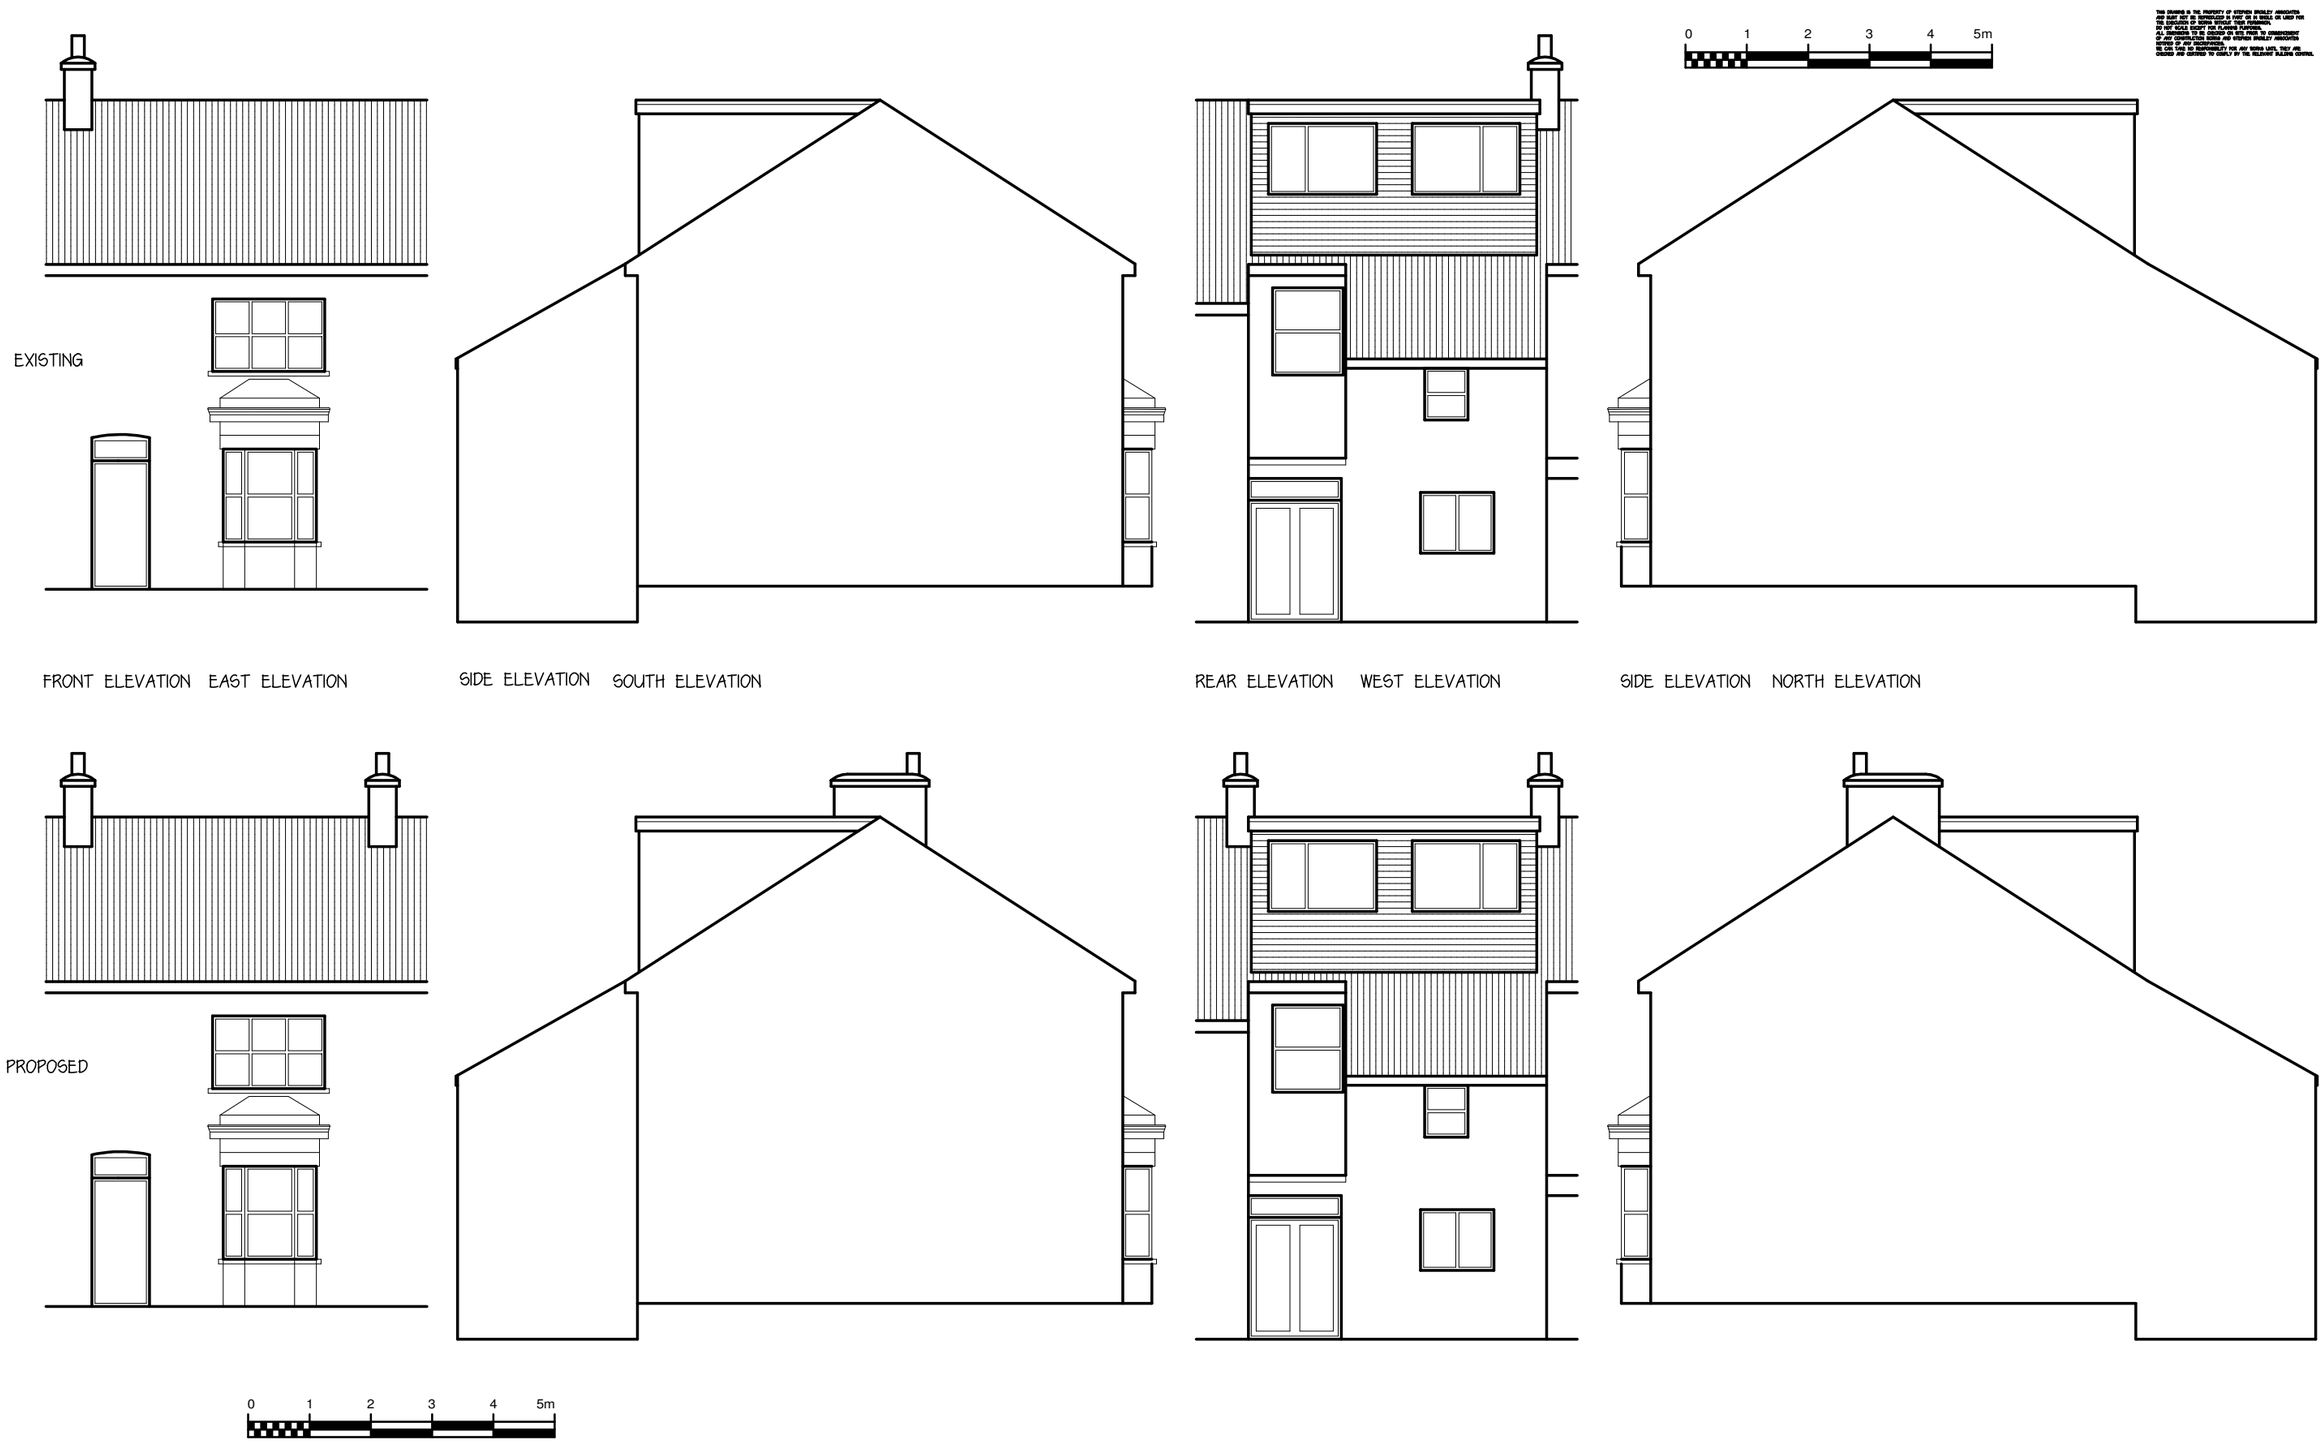

STEPHEN BROMLEY ASSOCIATES
5 WEST ST SHOREHAM BY SEA
WEST SUSSEX

REINSTATEMENT OF CHIMNEY

2 QUEENS PLACE
SHOREHAM BY SEA

SCALE 1-100

Drawing no 12136-1