


SECTION LOOKING TOWARDS NO 42 BRIGHTON ROAD

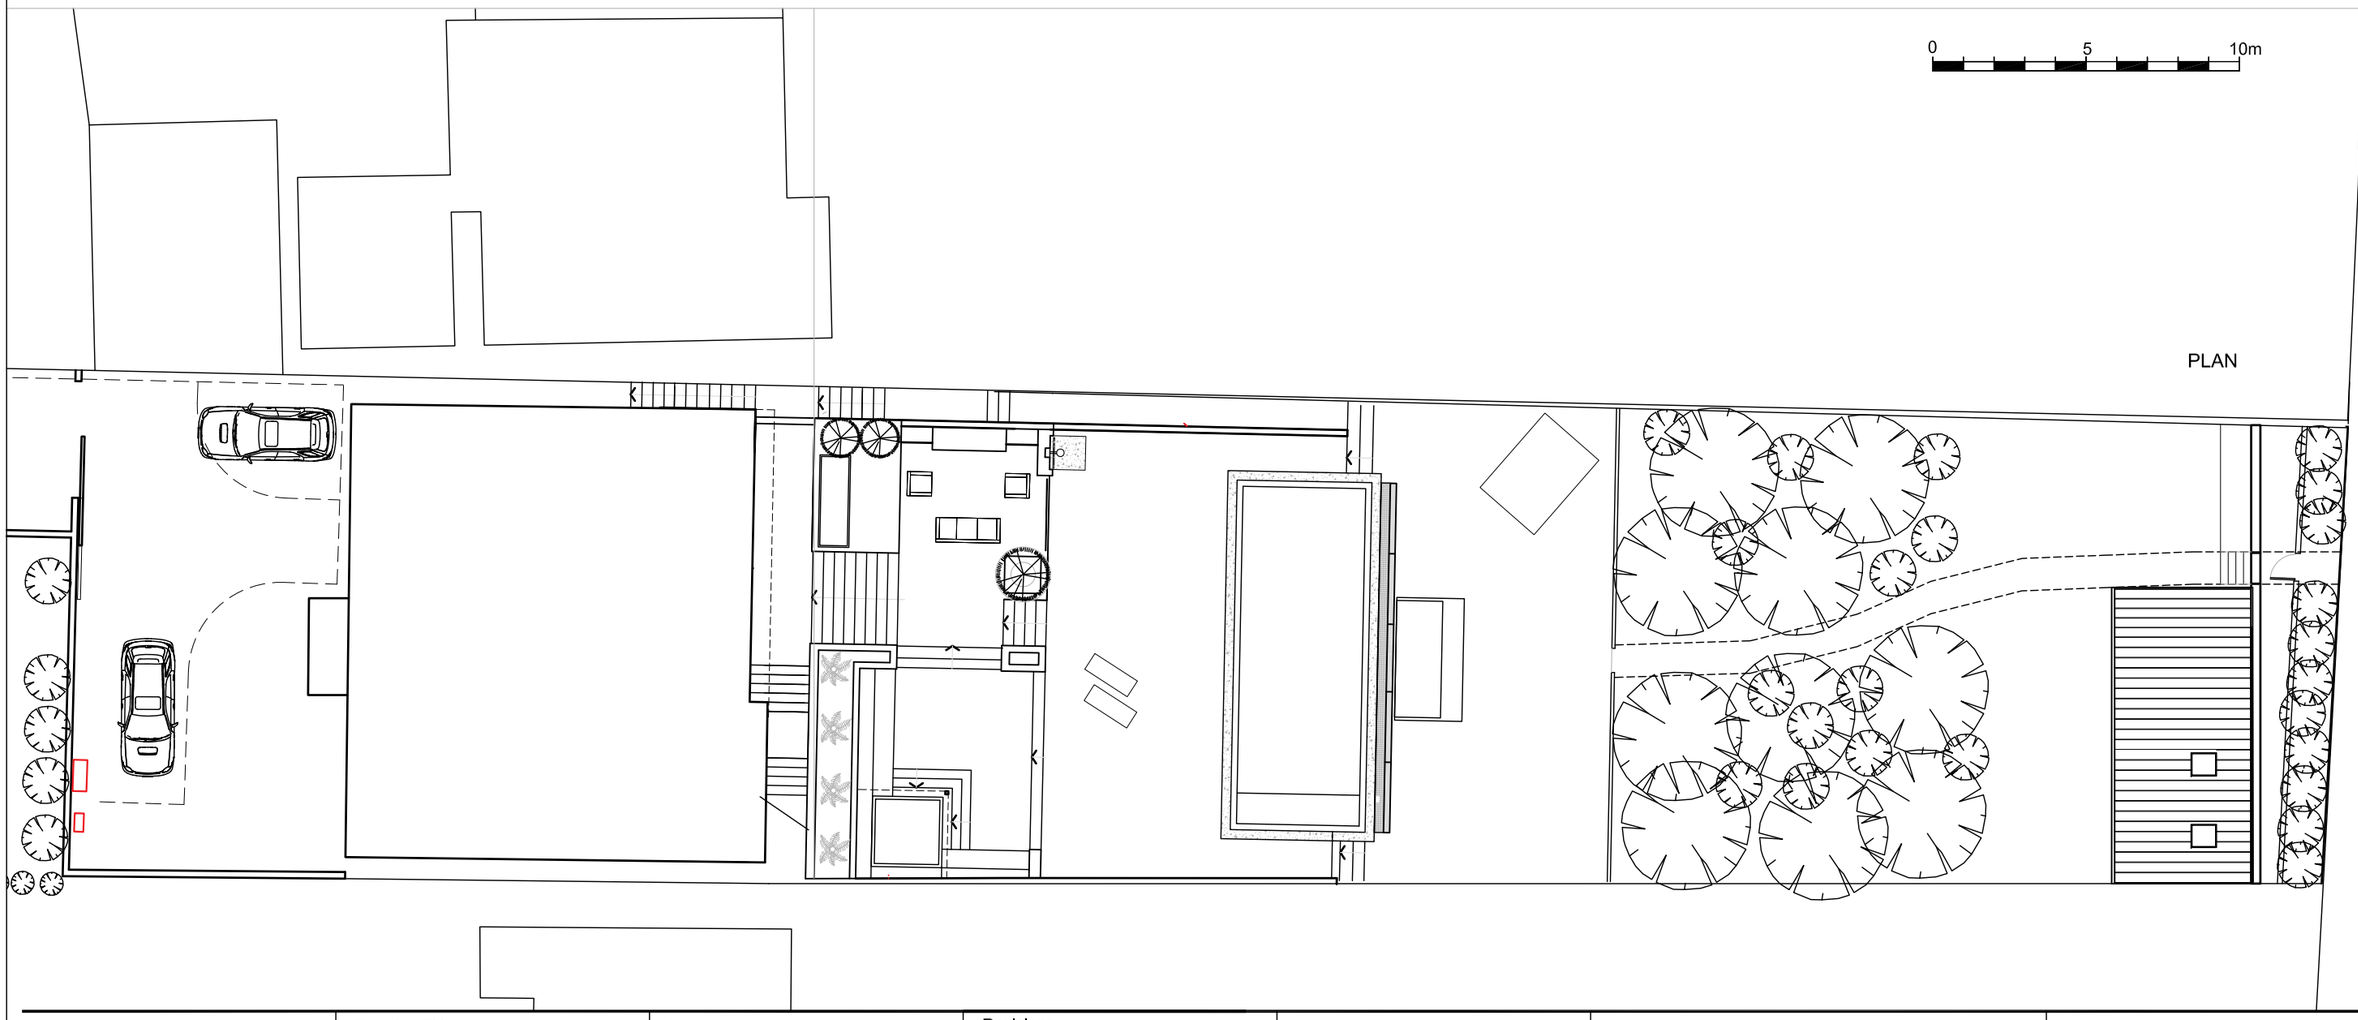

PLAN

Client D.IRESON & M.KAMIS	Drawing Title PROPOSED SITE PLAN AND SECTION	Scale 1:200 @ A3	Date FEB 2023
Job Title 44 BRIGHTON ROAD - CABIN LANCING BN15 8ET	Drawing Status FOR PLANNING	Drawing No. 2794 - 02	Rev. B
	Drawn By Checked By LT		

Revisions

Rev.	Date.	Description
A	07.02.23	MINOR AMENDMENTS
B	22.05.23	INTERNAL FLOOR LEVEL RAISED AS PER FLOOR REPORT

All site dimensions and levels to be verified by contractors and subcontractors on site prior to manufacture
Do not Scale from this drawing apart for planning purposes
To be read in conjunction with all other drawings and contract documentation
Contractor to refer to all relevant consultants and engineers drawings throughout the course of the works All works to comply to local authority requirements
Any errors, dimensional discrepancies or omissions to be reported to Inature prior to manufacture
Drawing is for design intent only

inature
architecture & design

www.inature.co.uk
T. 0207 223 8100
T. 01273 710 056

© inature