

REVISIONS:
REV: DATE: BY: RVW:

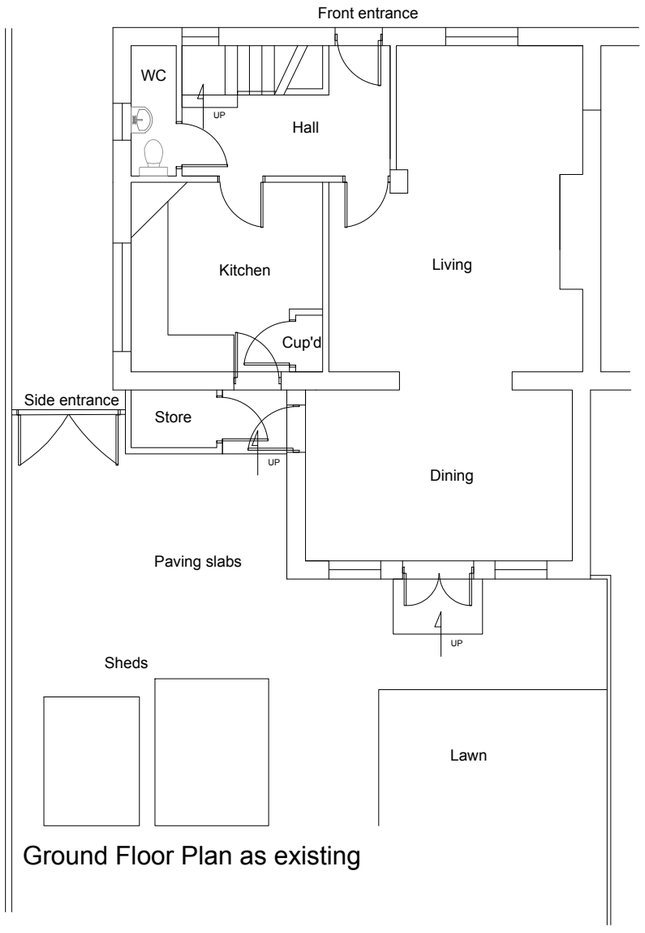

Ground Floor Plan as existing

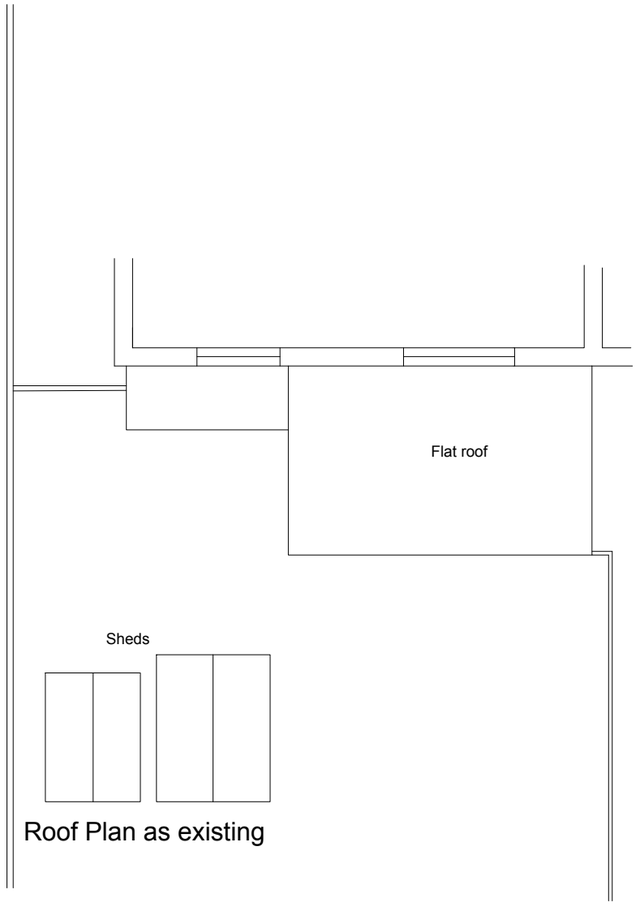

Roof Plan as existing

N

Scale 1:100
0 1 5m 10m

CLIENT
Mr Sam

This drawing is for Planning Permission purpose only.
All dimensions to be confirmed on site.

© This drawing is the sole copyright of
Wang Dao Architecture Ltd.

Any discrepancies between this drawing & other information shall be reported to the Architect.
MODIFICATIONS to be made solely on ORIGINAL MAGNETIC MEDIA.

PROJECT
26 Montford Close
Shoreham By Sea
BN436YP

TITLE
Rear Extension
Floor Plans as existing

STATUS
Planning

DATE
February 2021

SCALE @ A3
1:100

DRAWN BY
Edward

REVIEWED BY

DRAWING NUMBER
WDA PL 02

CTB file:
XREF'S:
LTscale: