
2 Swallows Close, Lancing

03 February 2014

ADUR & WORTHING
PLANNING SERVICES

PLAN	AWDM/ 0130/14
DATE VALID	25 FEB 2014

Adur & Worthing councils

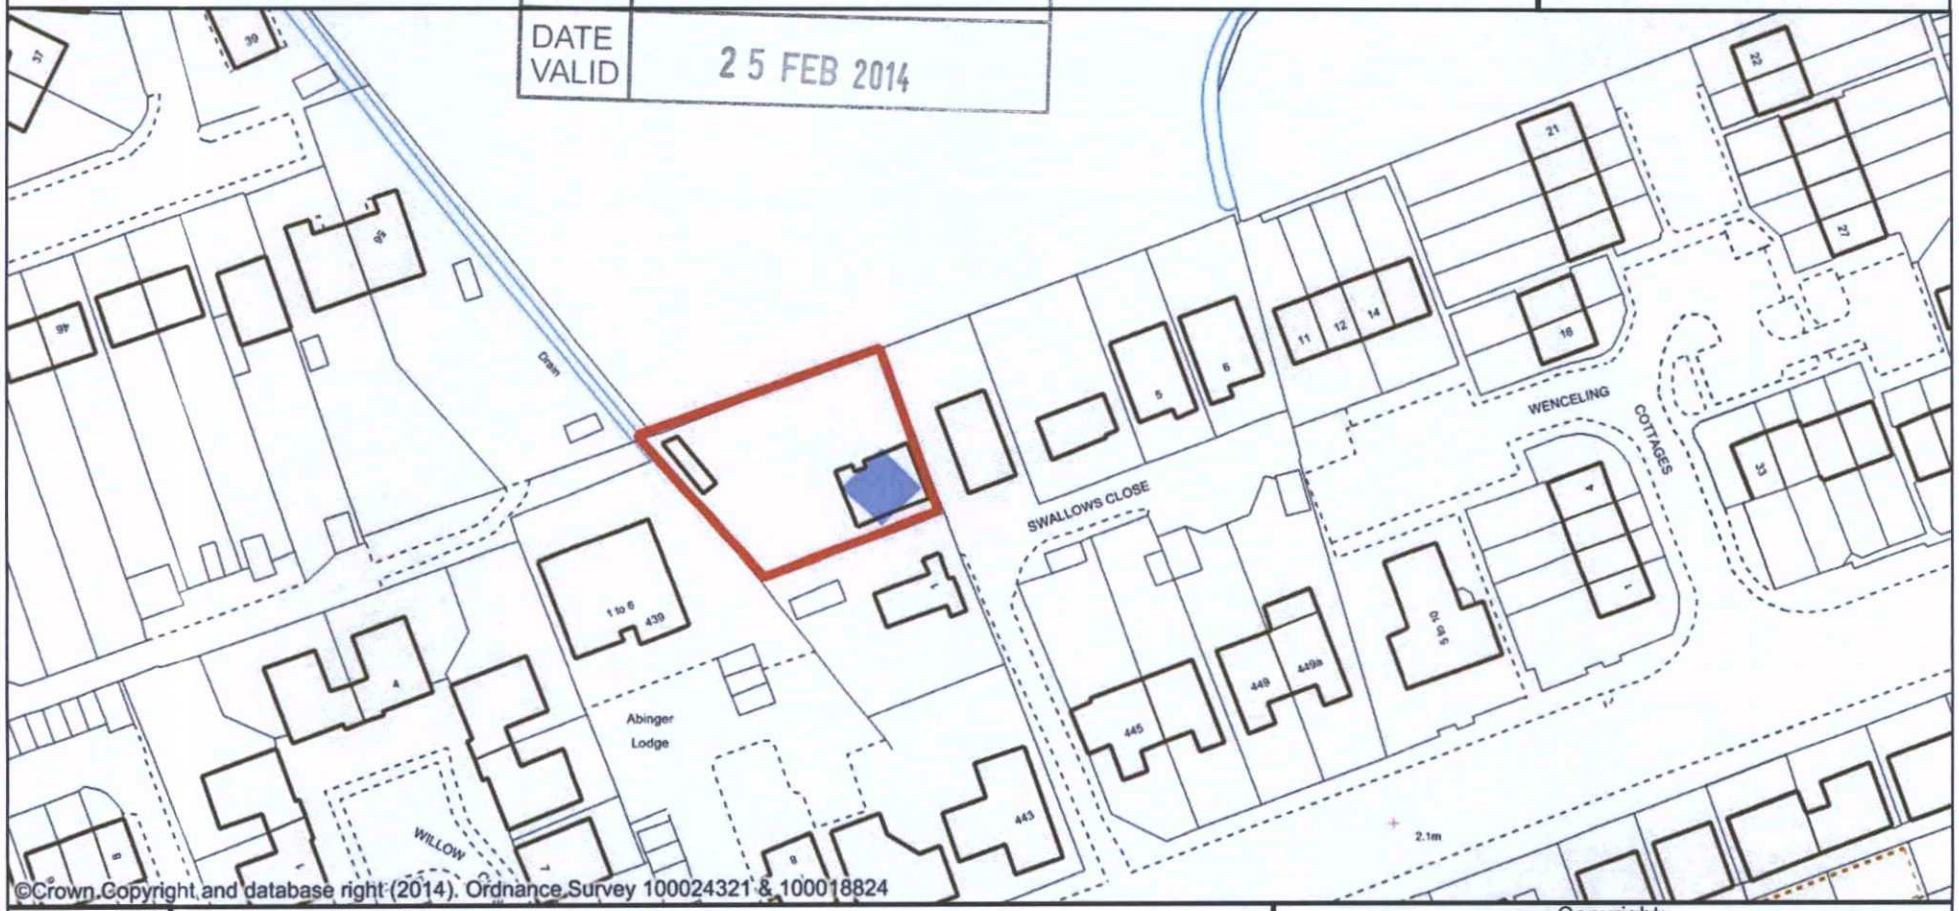

©Crown Copyright and database right (2014). Ordnance Survey 100024321 & 100018824

Scale 1:1000

B Reynolds

Copyright:

This map is reproduced from Ordnance Survey material with the permission of Ordnance Survey on behalf of the Controller of Her Majesty's Stationery Office Crown Copyright. Unauthorised reproduction infringes Crown copyright and may lead to prosecution or civil proceedings. Licence Number 100024321 & 100018824, 2014