


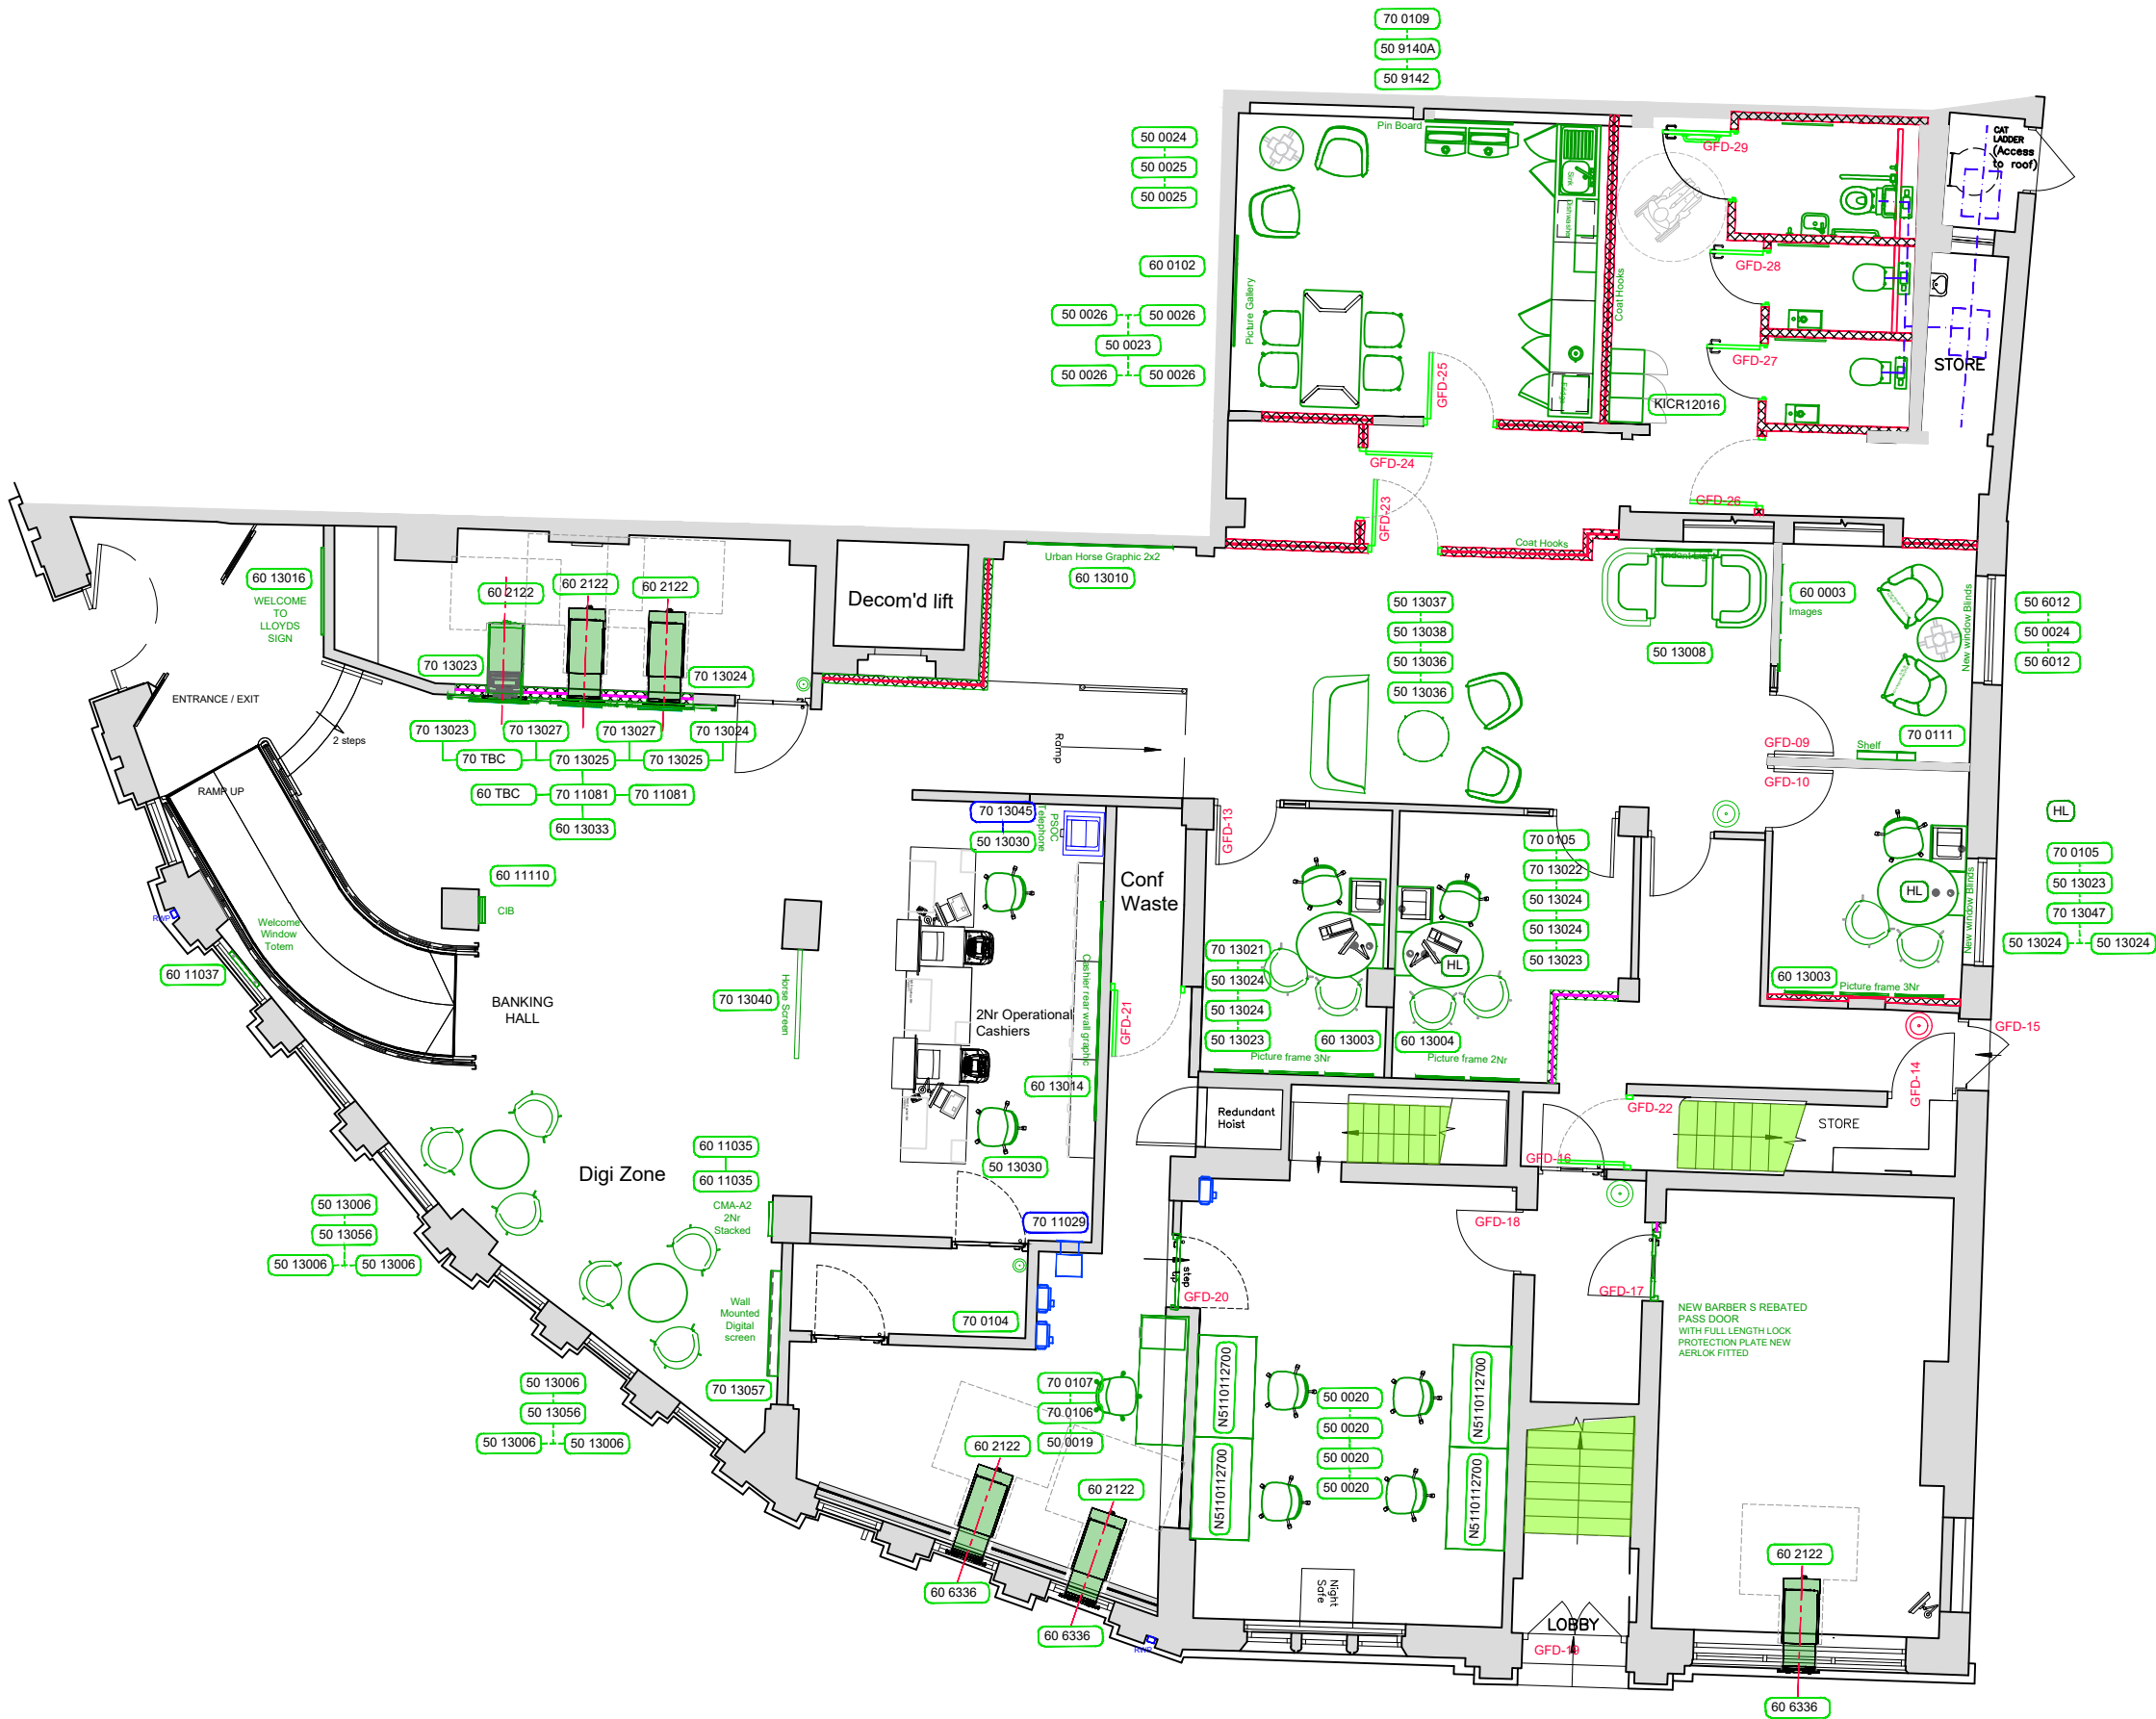

STAGE 4 - CONTRACTORS PROPOSALS

B	18/05/2026	Listed Building / Planning Permission	LJ/ PW
A	15/05/2026	State 4 - Initial Issue	LJ/PW
REV	DATE	REVISION	INITIALS

LLOYDS BANKING GROUP

ALL DIMENSIONS TO BE VERIFIED PRIOR TO COMMENCING WORK. DRAWING TO BE READ IN CONJUNCTION WITH PROJECT SPECIFICATIONS.

THIS DRAWING IS THE PROPERTY OF LLOYDS BANKING GROUP AND COPYRIGHT IS RESERVED BY THEM. THE DRAWING IS ISSUED ON CONDITION THAT IT IS NOT COPIED OR DISCLOSED BY OR TO ANY UNAUTHORISED PERSONS WITHOUT PRIOR CONSENT IN WRITING TO LLOYDS BANKING GROUP - GROUP PROPERTY. ALL MODIFIED DRAWINGS SHOULD BE RETURNED TO LLOYDS BANKING GROUP.

GROUP PROPERTY

BRISTOL - PO Box 112, Canons House, Canons Way, BRISTOL, BS99 7LB
EDINBURGH - Sighthill South, 12 Bankhead Crossway South, EDINBURGH, EH11 4EN
HALIFAX - Trinity Road, HALIFAX, West Yorkshire, HX1 2RG

PROJECT ADDRESS	SCALE
Lloyds	A1 - 1:50
Worthing 41-43 South Street	A3 - 1:100
41-43 South Street	DATE
WORTHING BN11 3AU	04/11/2025
DRAWING DESCRIPTION	DRAWN BY
Ground Floor	-
Proposed Component Plan	REVISION
DRAWING NUMBER	B
50333700-HLN-XX-00-M2-AR04-0701	