




7 Side Elevation (East)
1 : 100

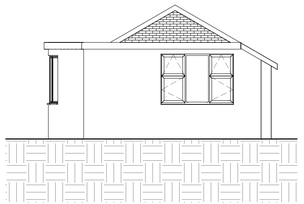


8 Side Elevation (West)
1 : 100

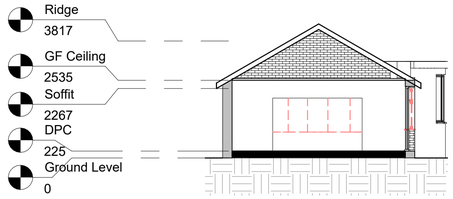


3 Section A-A
1 : 100

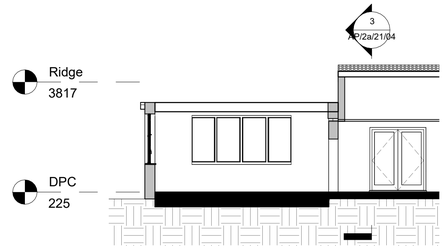

14 Section B-B
1 : 100

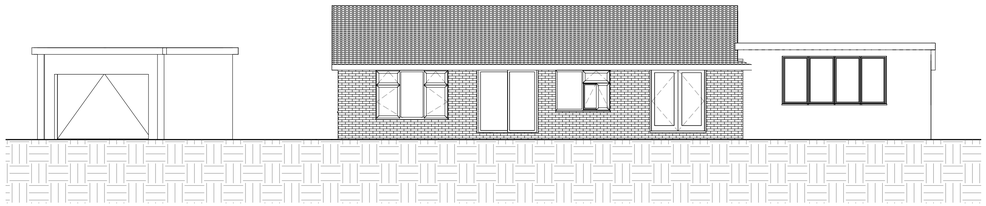


6 Front Elevation (North)
1 : 100

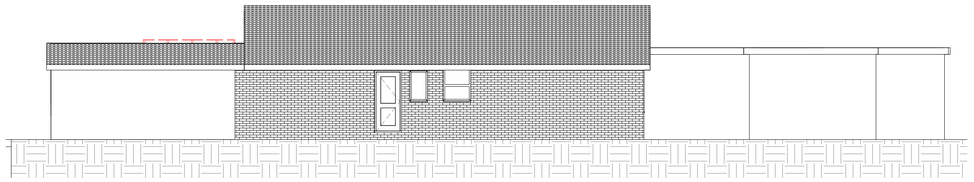


5 Rear Elevation (South)
1 : 100




2 Side Elevation Garage (East)
1 : 100

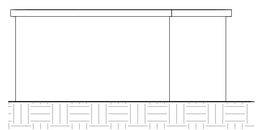

9 Side Elevation Garage (West)
1 : 100

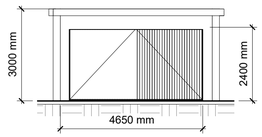

10 Garage Front Elevation
1 : 100

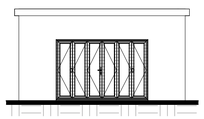

11 Garage Reat Elevation
1 : 100



12 Garage Side Elevation (North)
1 : 100



13 Garage Side Elevation (South)
1 : 100



VISUAL SCALE 1:100 @ A1

All dimension to be verified on site, any discrepencies to be reported to Designer prior to setting out or ordering of any materials.

This drawing has been produced for the specific client and project identified below and is not intended for use by any other person or for any other purpose.

This drawing is protected under The Copyright, Designs and Patents Act 1988.

Revisions

Client

Mr J Sheirs

Project Address

2a Monk Avenue
LANCING
BN15 9DJ

Project

New Garage and Side Extension

Drawing Title

Proposed Elevations

Drawing number	Rev
AP/2a/21/04	C

Scale:	Paper Size:
1 : 100	A1