steve hunting
ba (hons) arch. dipl. arch
8 Somerset gardens, Bognor Regis, West Sussex PO21 2AA Tel: 07986 049230 Email: steve.sharch@googlemail. com

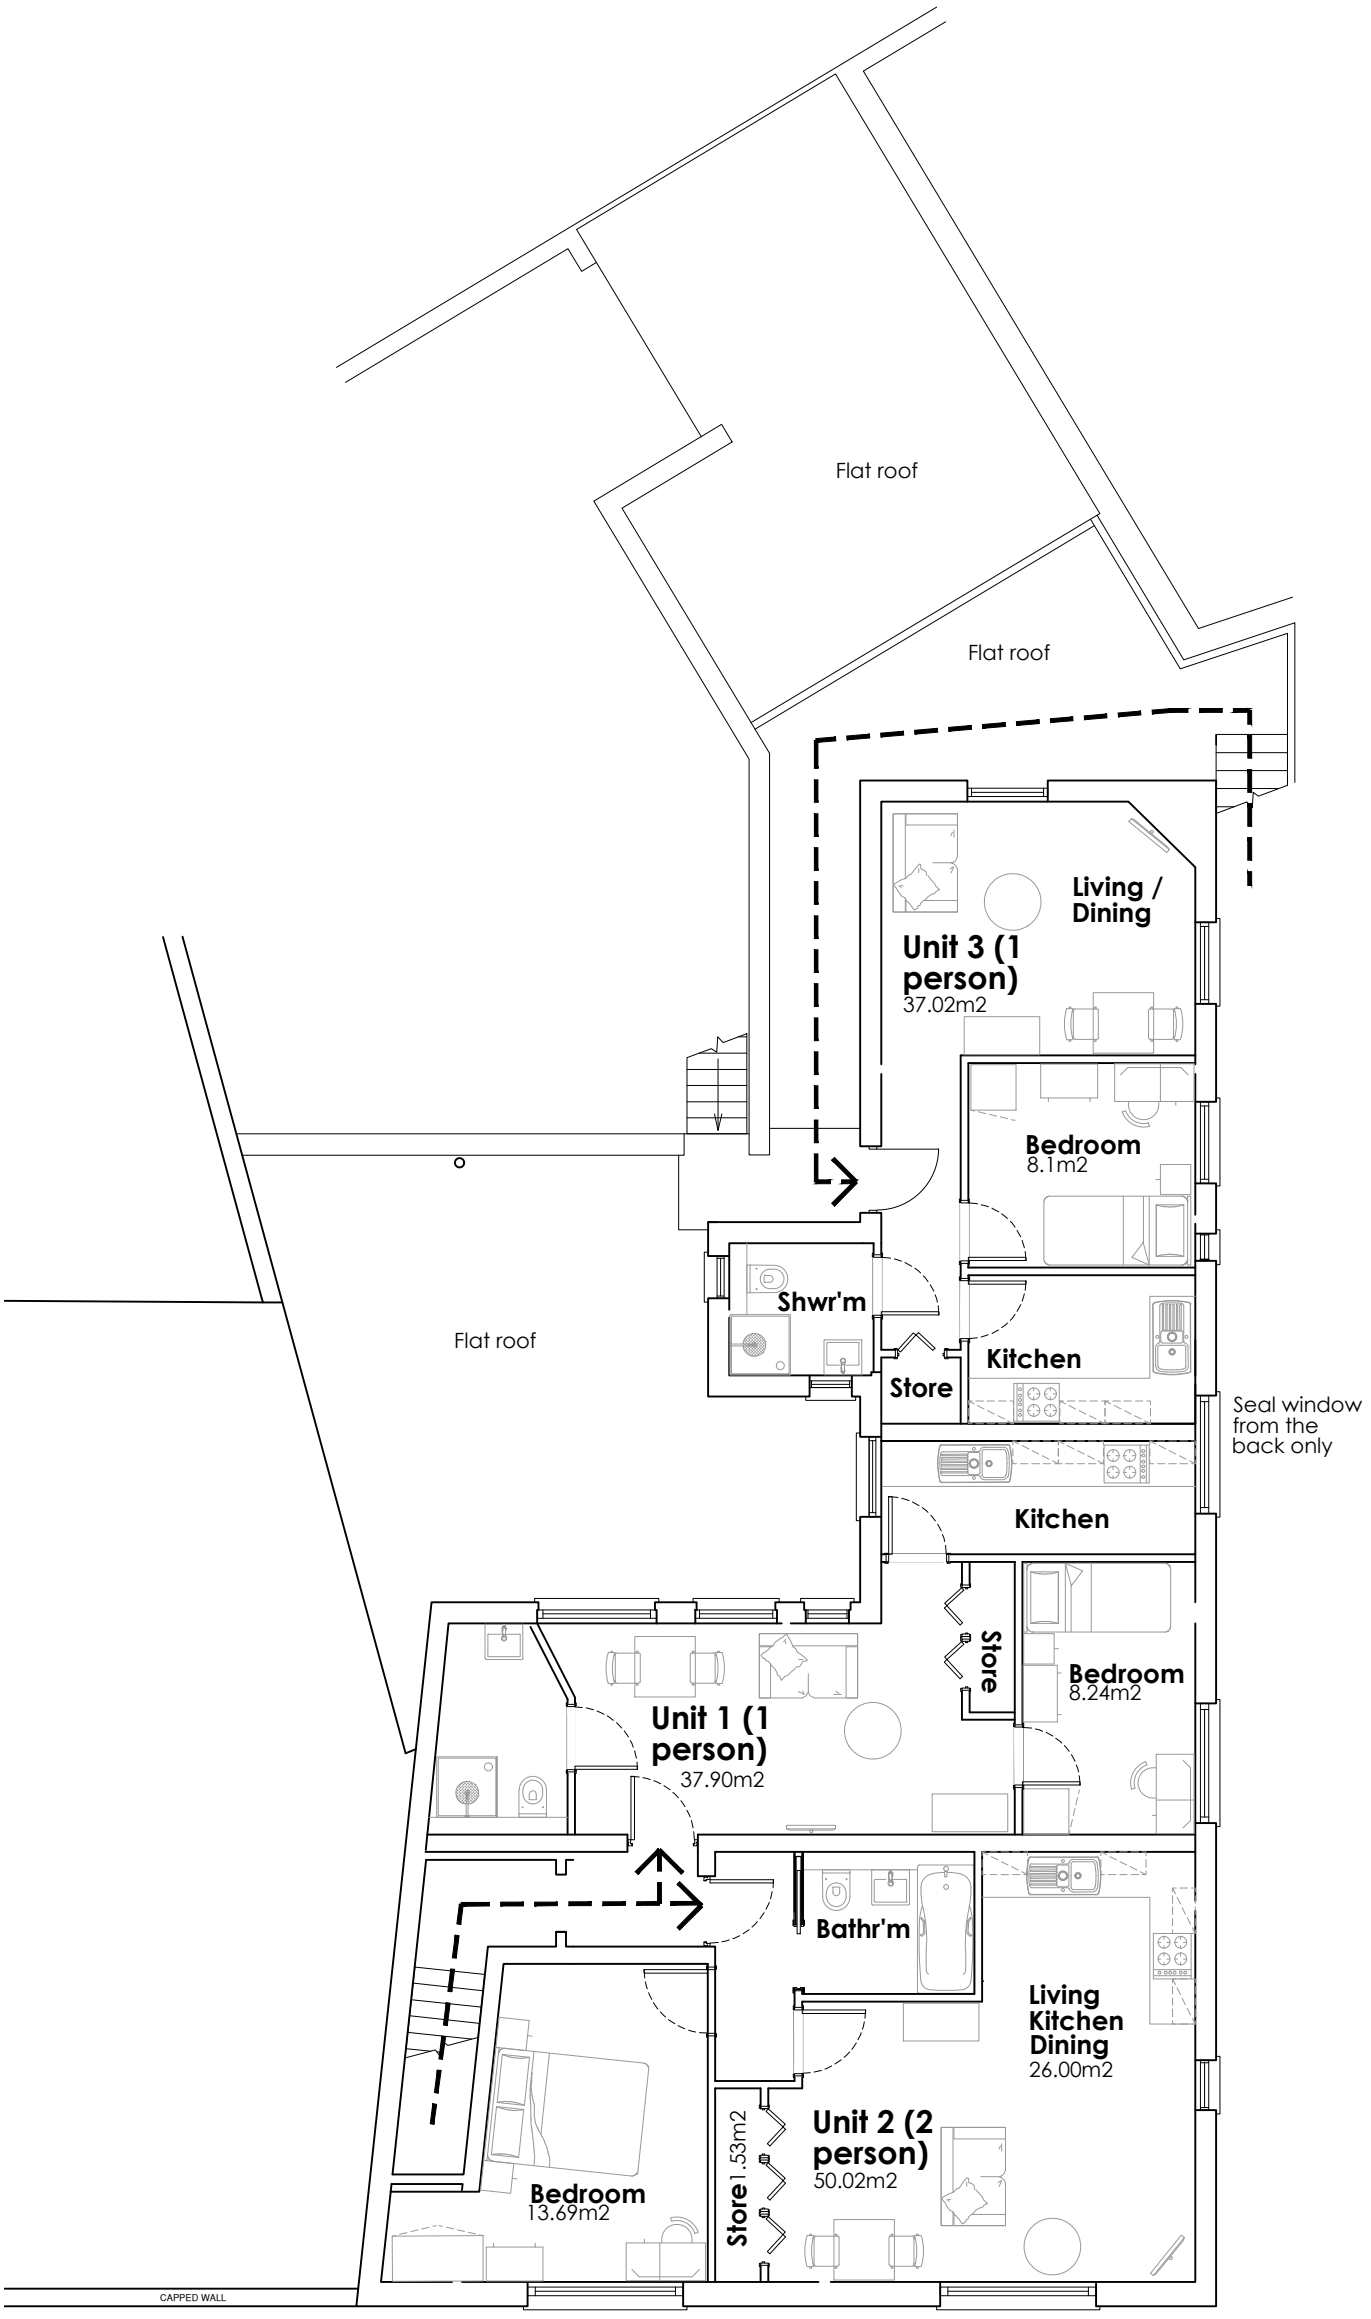

Project: Proposed housing, 5 Broadwater Street East, Worthing BN14 9AB

Drawing : PLANNING: As Proposed First floor plan.

Client: Ganco Assets

B 26/01/2024 UNIT 1 BATH CHANGED TO SHOWER.
A 05/12/2023 NORTH POINT DIRECTION CORRECTED

Scale: 1:100 @ A3

Project No: P23-20

Drawn by: SH

Date: Nov 2023

Drwg No: 06B

Revisions

First floor plan 1:100 @ A3

0 1 2 3 4 5m

NORTH