

SIDE WEST ELEVATION



REAR NORTH ELEVATION

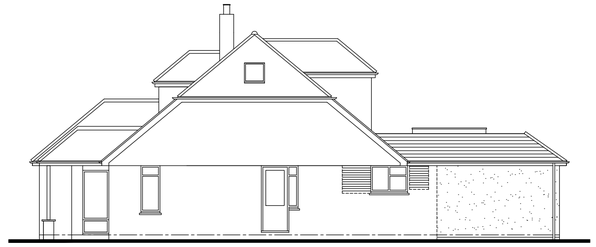

SIDE EAST ELEVATION

SCHEDULE OF MATERIALS - REAR EXTENSION ONLY
NEW WALLS - SMOOTH WHITE RENDER
PITCH ROOFS - PLAIN TILES TO MATCH EXISTING
WINDOWS - NEW PVCu COLOUR BLACK
RAINWATER GOODS - NEW PVCu COLOUR BLACK

PROPOSED ELEVATIONS

Scale 1:100

0m 5m 10m

Scale Bar – 1:100

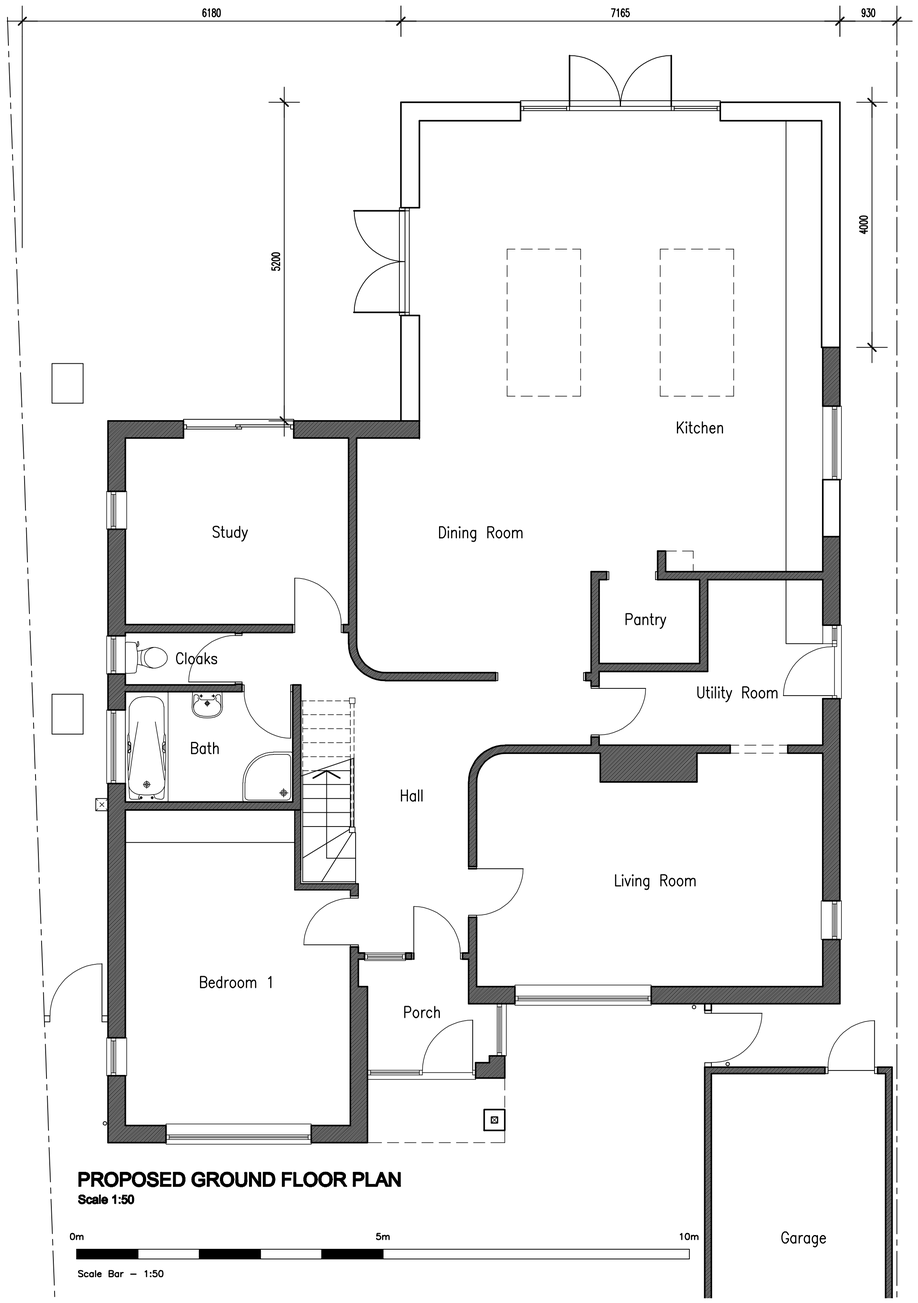

PROPOSED GROUND FLOOR PLAN

Scale 1:50

0m 5m 10m

Scale Bar – 1:50

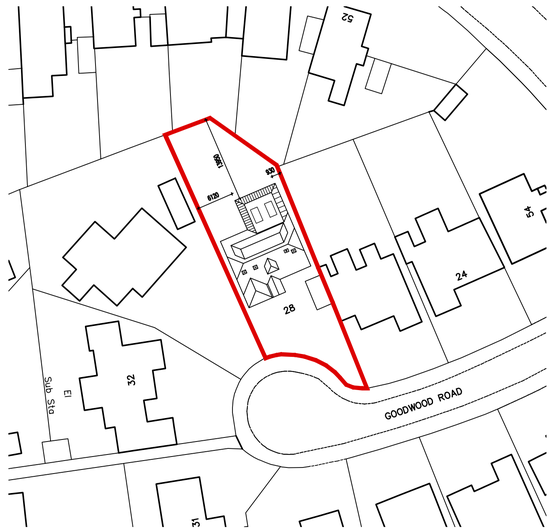

BLOCK PLAN

Scale 1:500

0m 10m 20m 30m 40m 50m

Scale Bar – 1:500

No dimensions to be scaled from drawing except for planning purposes.

The contractor should check all dimensions on site.

It is the contractors responsibility to ensure compliance with Building Regulations.

C.D.M. Regs. 2015. The Client is advised of his responsibilities to appoint a Planning Supervisor under these Regs. All works to comply with the C.D.M. Regs. 2015.

The Party Wall Act. 1996 The property owner is advised of the requirements of the Act, & the requirement to serve a Party Wall Notice on any adjoining owners as required under the act.

REVISIONS:

A. 06.12.23 Utility room amended and roof lantern added.
B. 06.12.23 Amended in accordance with client's requirements.
C. 06.12.23 Pitch roof and roof lanterns amended.
D. 14.12.23 Amended in accordance with client's requirements.
E. 14.12.23 Windows repositioned to side east elevation.
F. 25.01.24 Window to side east elevation extension omitted.
G. 26.01.24 Internal door between kitchen and utility room omitted.

ADCS
Architectural Design
Computer Services
30 Foxley Lane
Worthing
West Sussex
BN13 3AD
Tel: 01903 260701
E-mail:
adcs@sky.com

Client
MR D. & MRS V. CHAMBERS

Project
PROPOSED REAR EXTENSION
28 GOODWOOD ROAD
WORTHING
WEST SUSSEX BN13 2RU

Drawing
PROPOSED FLOOR PLANS & ELEVATIONS

Scale	Date	Drawn
1:50 & 1:100 @ A1	27.11.23	TP

Drawing No. 1452/P011 Revision G