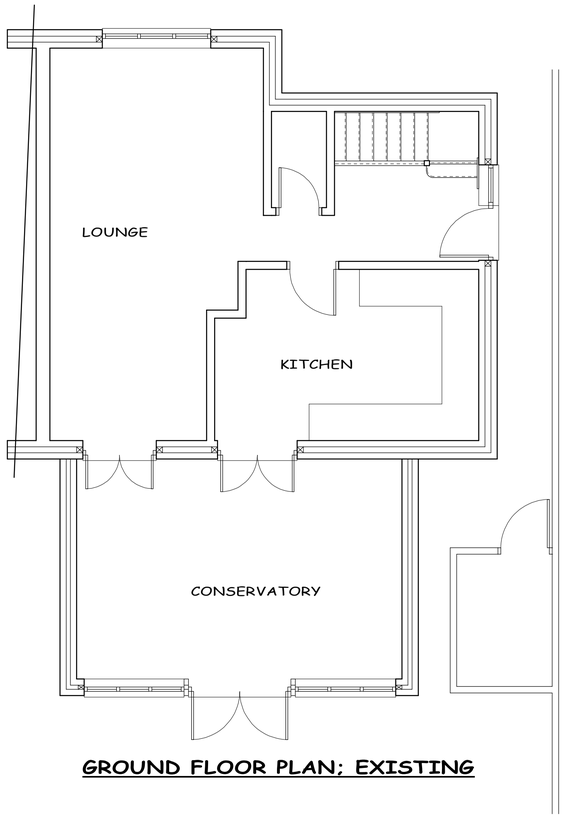

GROUND FLOOR PLAN; EXISTING

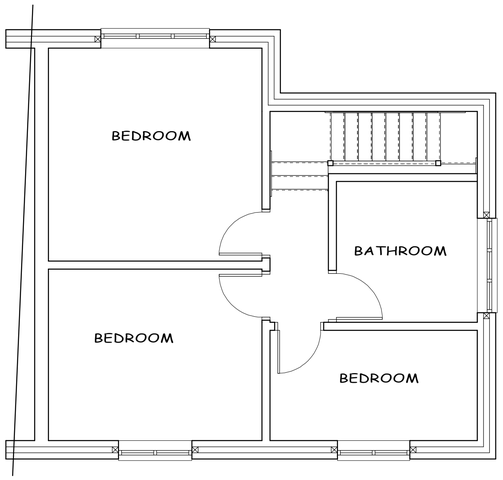

FIRST FLOOR PLAN; EXISTING

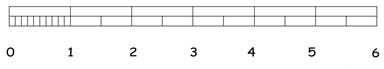

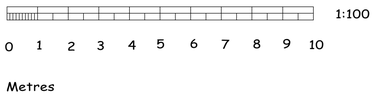

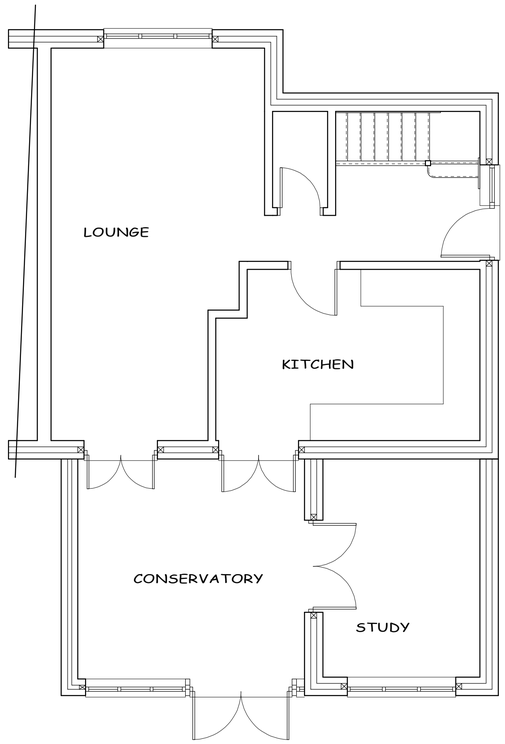

GROUND FLOOR PLAN; PROPOSED

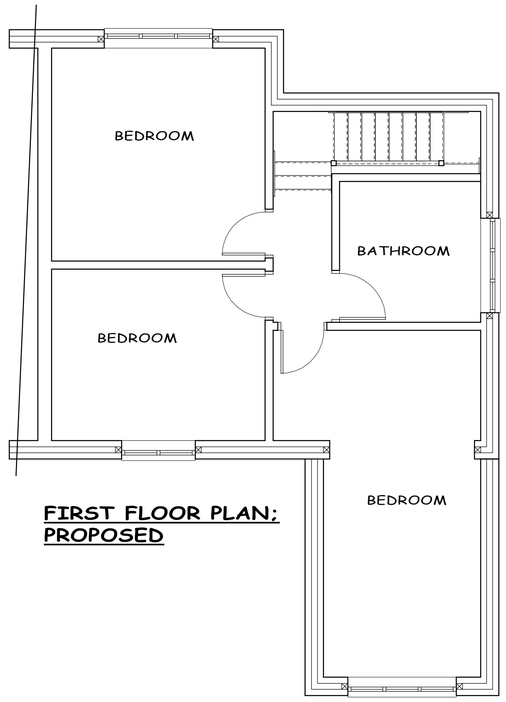

FIRST FLOOR PLAN; PROPOSED



SOUTH WEST

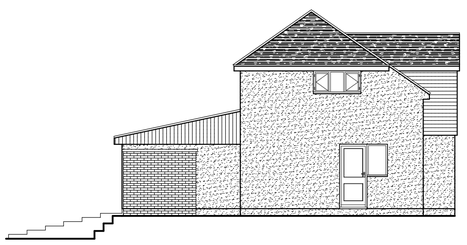

SOUTH EAST

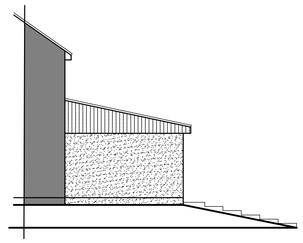

NORTH WEST

ELEVATIONS; EXISTING



SOUTH WEST

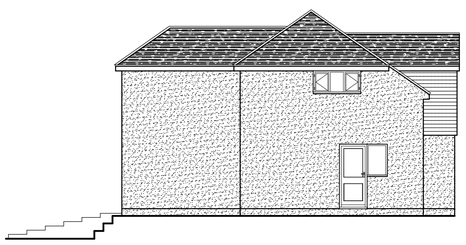

SOUTH EAST

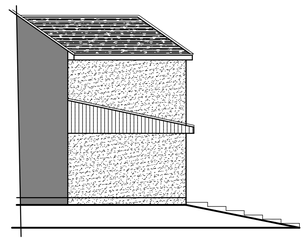

NORTH WEST

ELEVATIONS; PROPOSED

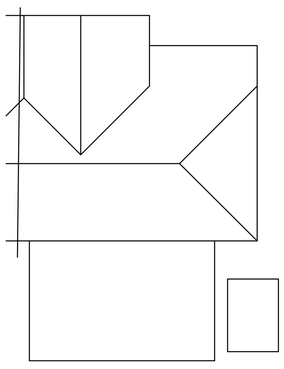

ROOF PLAN; EXISTING

NOTES

1. All new walls to match existing.
2. New roof tiling to match existing.
3. New windows to be double glazed units in UPVC frames all to match existing.
4. All dimensions are to be checked on site.
5. This drawing is for planning purposes only.

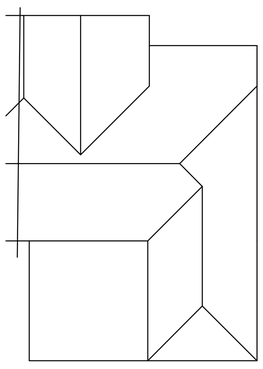

ROOF PLAN; PROPOSED

Rev A Extension reduced in size 18/05/20

Upton Design Consultancy Ltd
Chris Upton
8 Gladstone Road, Burgess Hill,
West Sussex, RH15 0QQ
01444 870095
e-mail: uptondesigns@btinternet.com
www.uptondesigns.co.uk

PROPOSED TWO STOREY
REAR EXTENSION AT
83 DOWNSWAY, SOUTHWICK.

PLANS, ELEVATIONS AND DETAILS

SCALE: 1:50, 1:100 at A1	DATE: 26/02/20
DRAWING No. 1109/01A	