

18 ST.WILFRED'S ROAD, WORTHING
Existing details 01

Oct 2023

Wayne Gander MCIAT
Architectural Technologist
98 Durrington Lane, Worthing
West Sussex BN13 2RQ
E : waynegander08@gmail.com

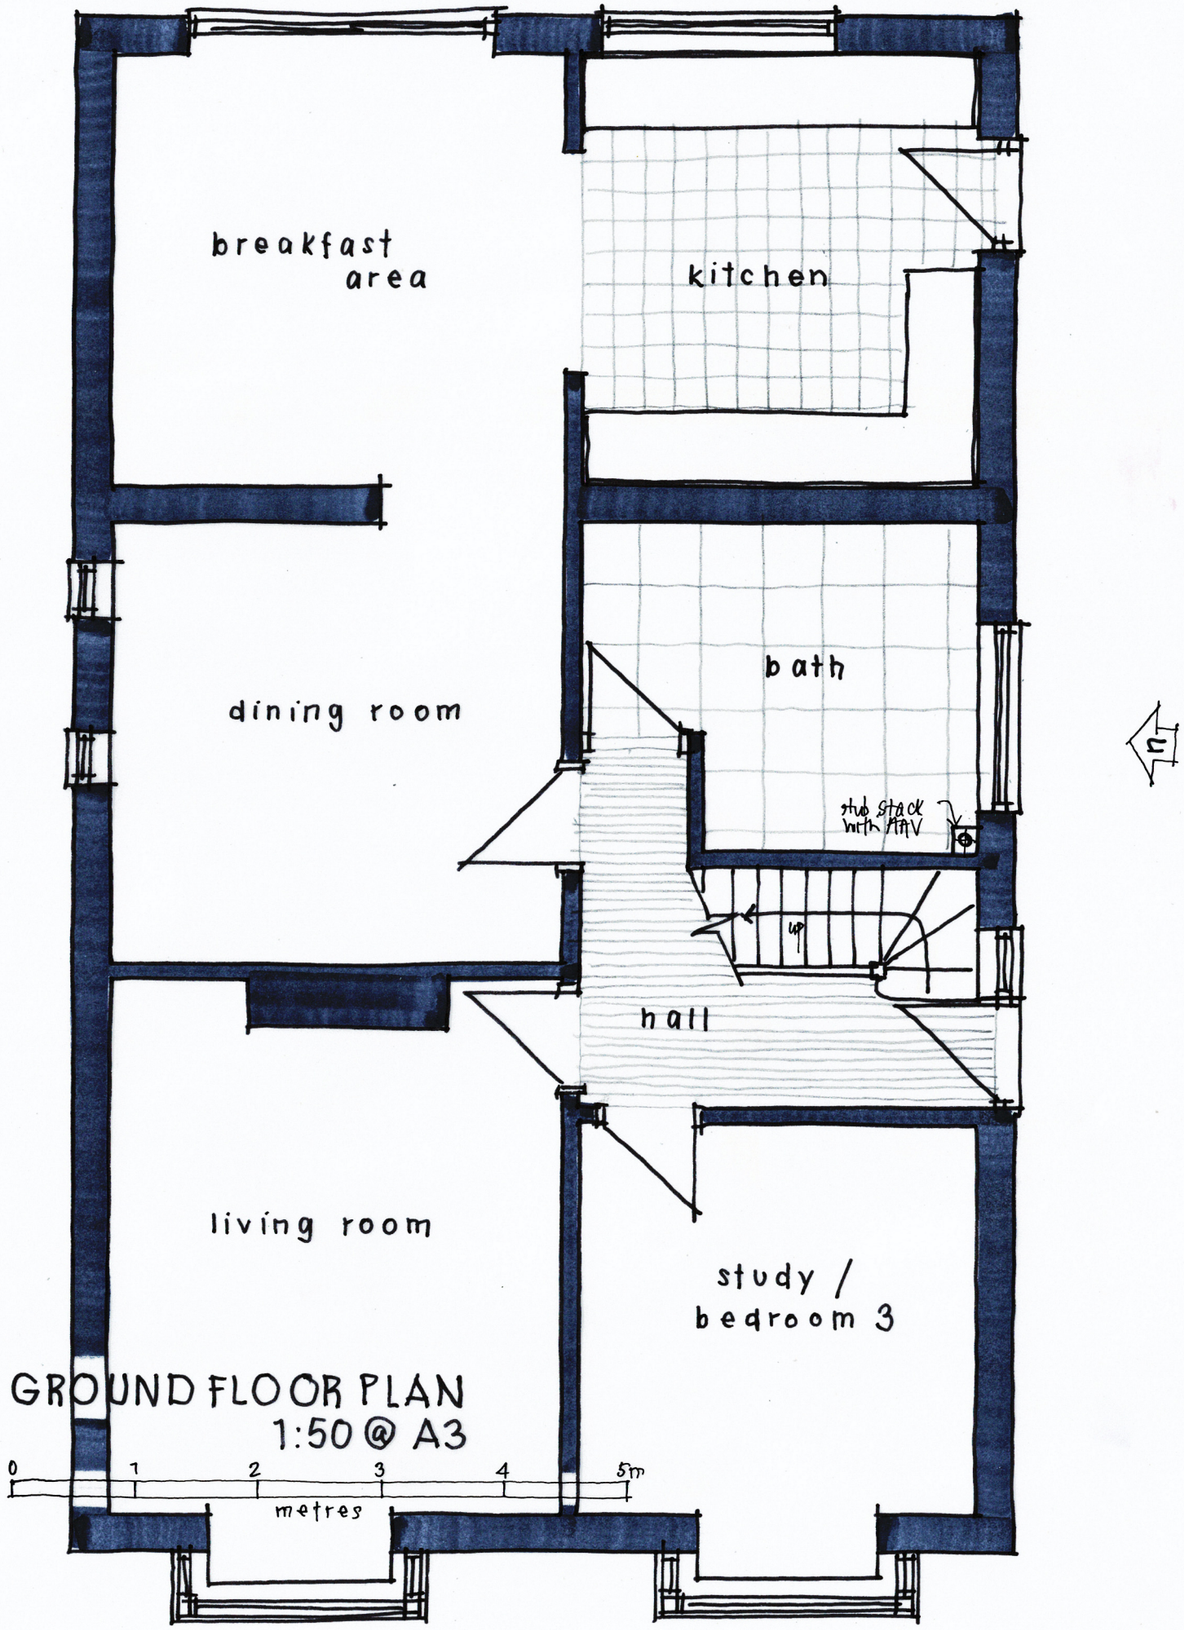

GROUND FLOOR PLAN
1:50 @ A3

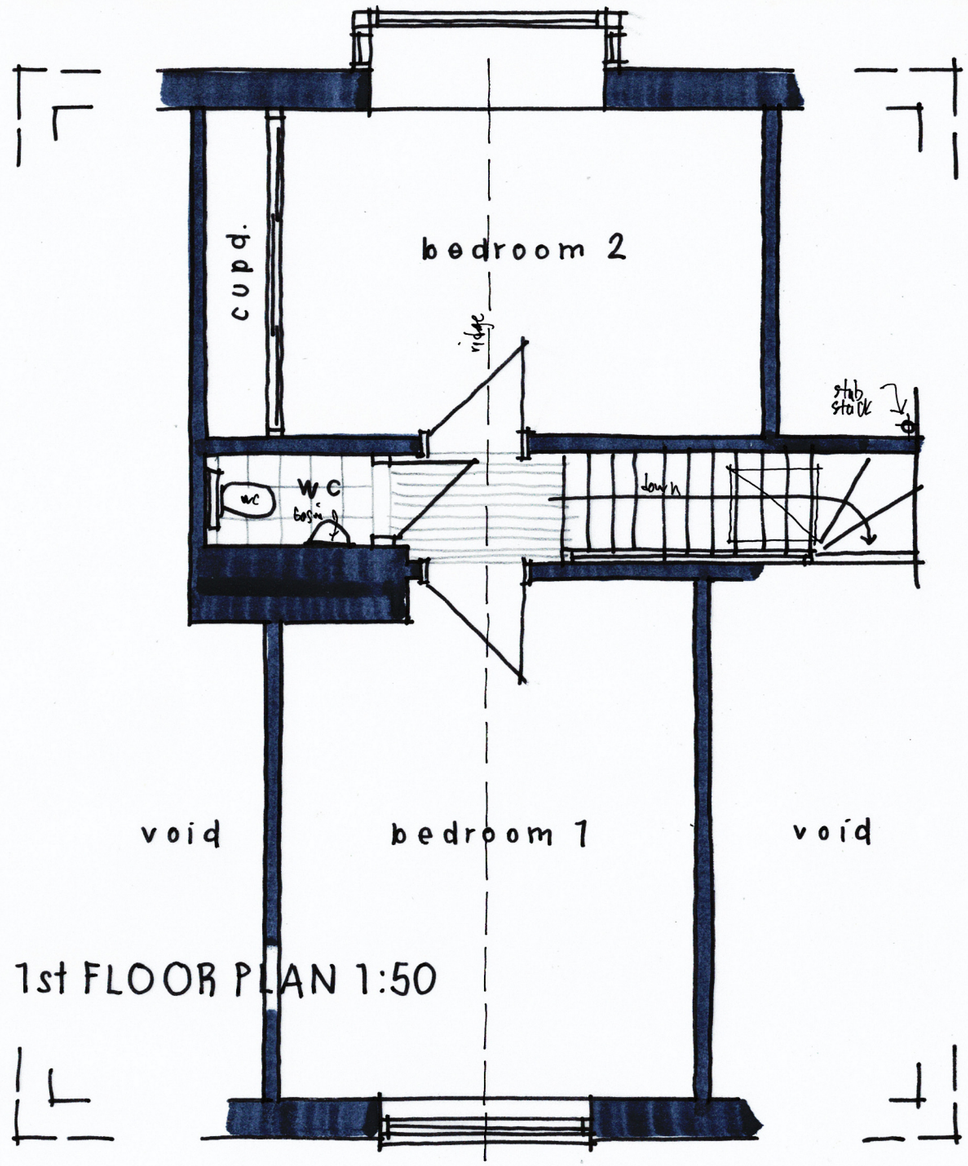

1st FLOOR PLAN 1:50