




REAR GARDEN PLAN OF 69 CRAB TREE LANE
SHOWING PROPOSED LOG CABIN LAYOUT

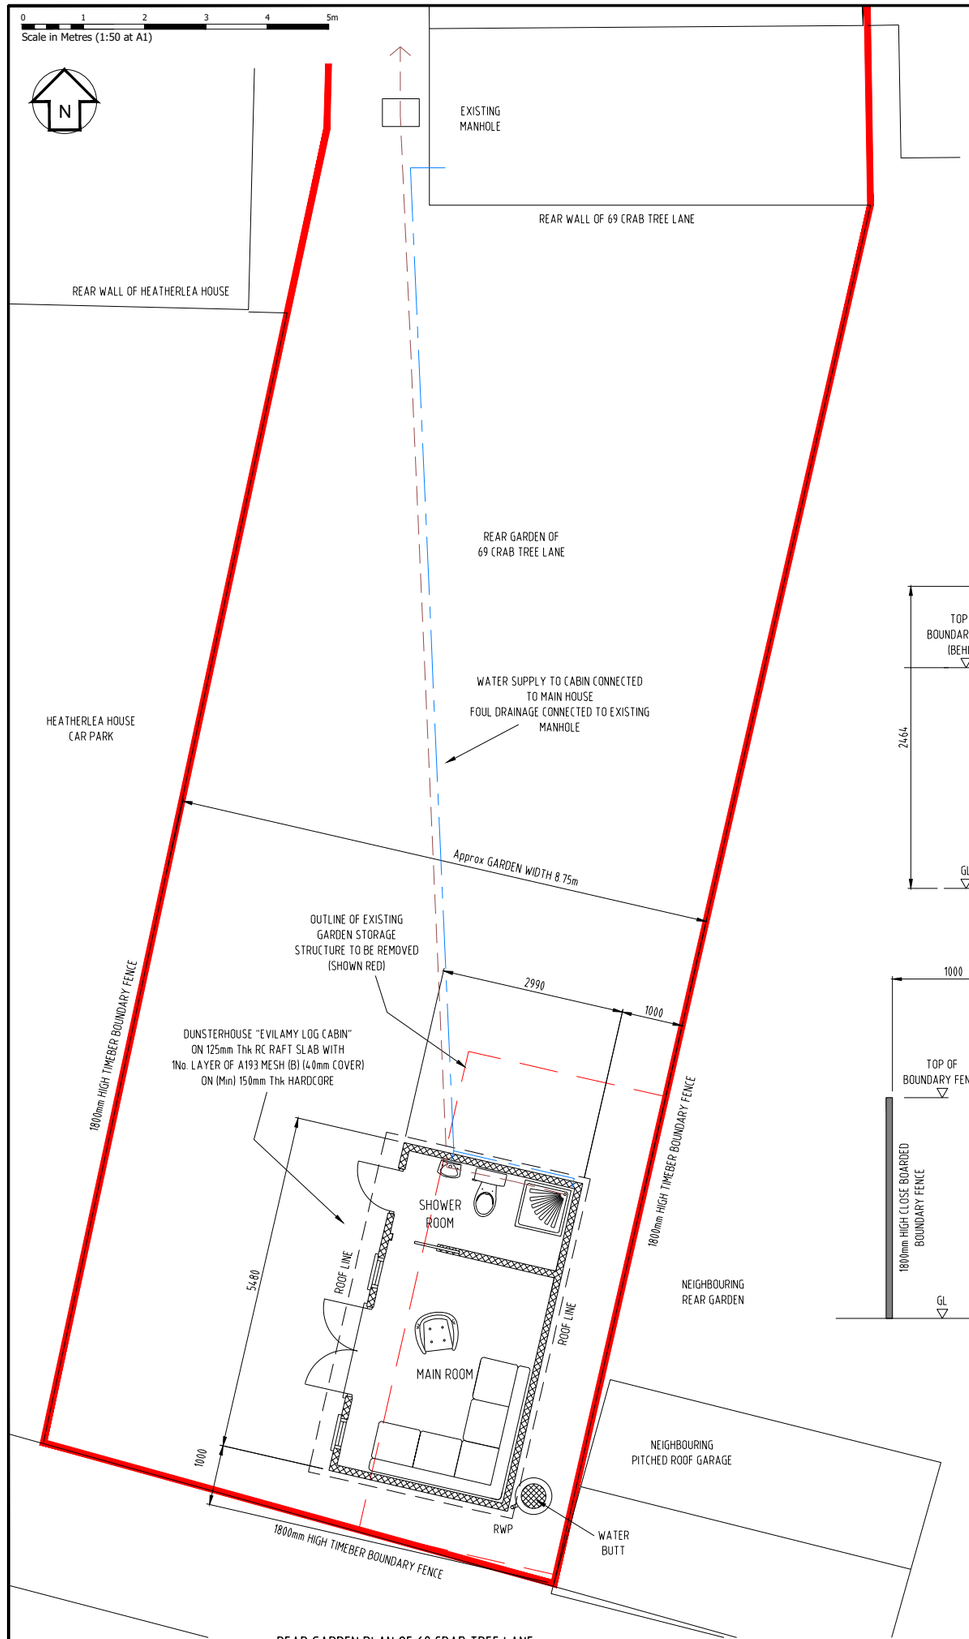

PICTORIAL REPRESENTATION

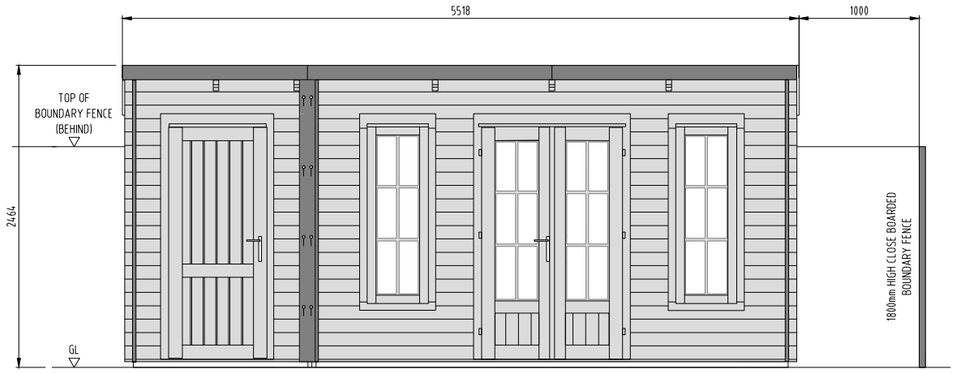


FRONT ELEVATION West Facing

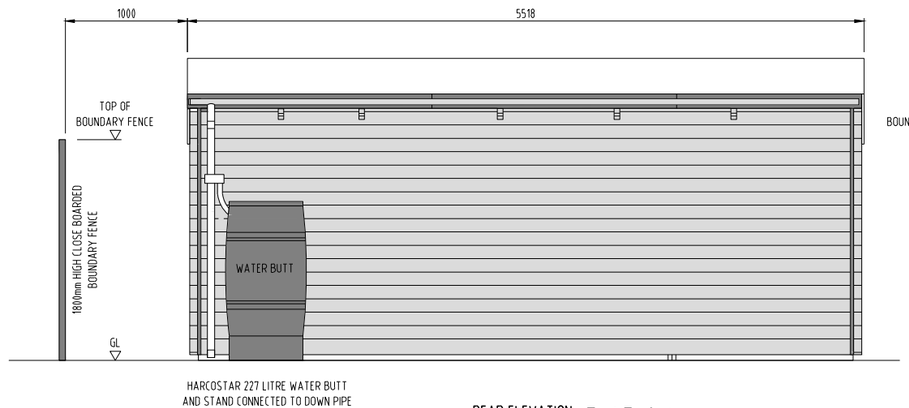


HARCOSTAR 227 LITRE WATER BUTT
AND STAND CONNECTED TO DOWN PIPE

REAR ELEVATION East Facing

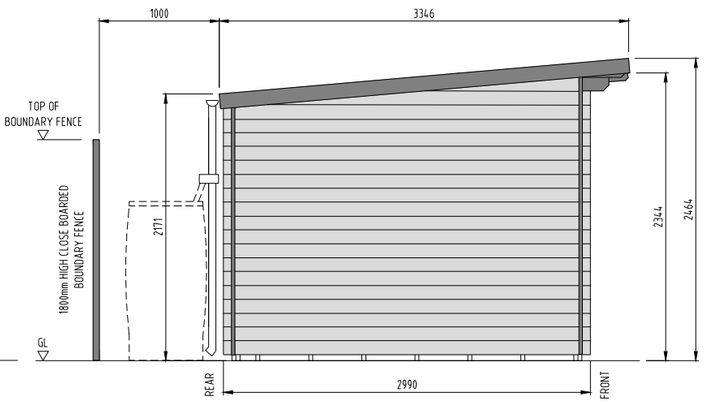


END ELEVATION North & South Facing

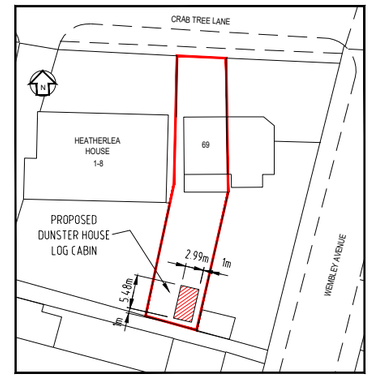

BLOCK PLAN

0 10 20 25m
Scale in Metres (1:500 at A1)

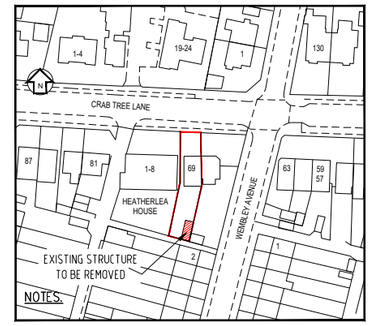

LOCATION PLAN

0 10 25 50 75m
Scale in Metres (1:1250 at A1)

1. DUNSTERHOUSE "EVILAMY LOG CABIN" MANUFACTURE'S SPECIFICATION MAY BE VIEWED ONLINE AT dunsterhouse.co.uk/log-cabins/evilamy-w5-5m-x-d3m CONTACT NUMBER 01234 272445

0 1 2 3m
Scale in Metres (1:25 at A1)

Revision	Date	By	Rev. No
ISSUE TO LA. FOR APPROVAL	Apr '22	MJB	0

Client: B KNIGHT & J FEATHERBE

Project: 69 CRAB TREE LANE
LANCING. BN15 9NH

Title: NEW GARDEN ROOM
PROPOSED PLANS AND ELEVATIONS

Scales	Date	Drawn	Engineer	Checked	Approved
As Shown	Apr '23	MJB	_	_	_

Project No	Task No	Dwg No	Rev. No
BN15 9NH		001	0

ORIGINAL DRAWING SIZE A1