DO NOT SCALE FROM THIS DRAWING

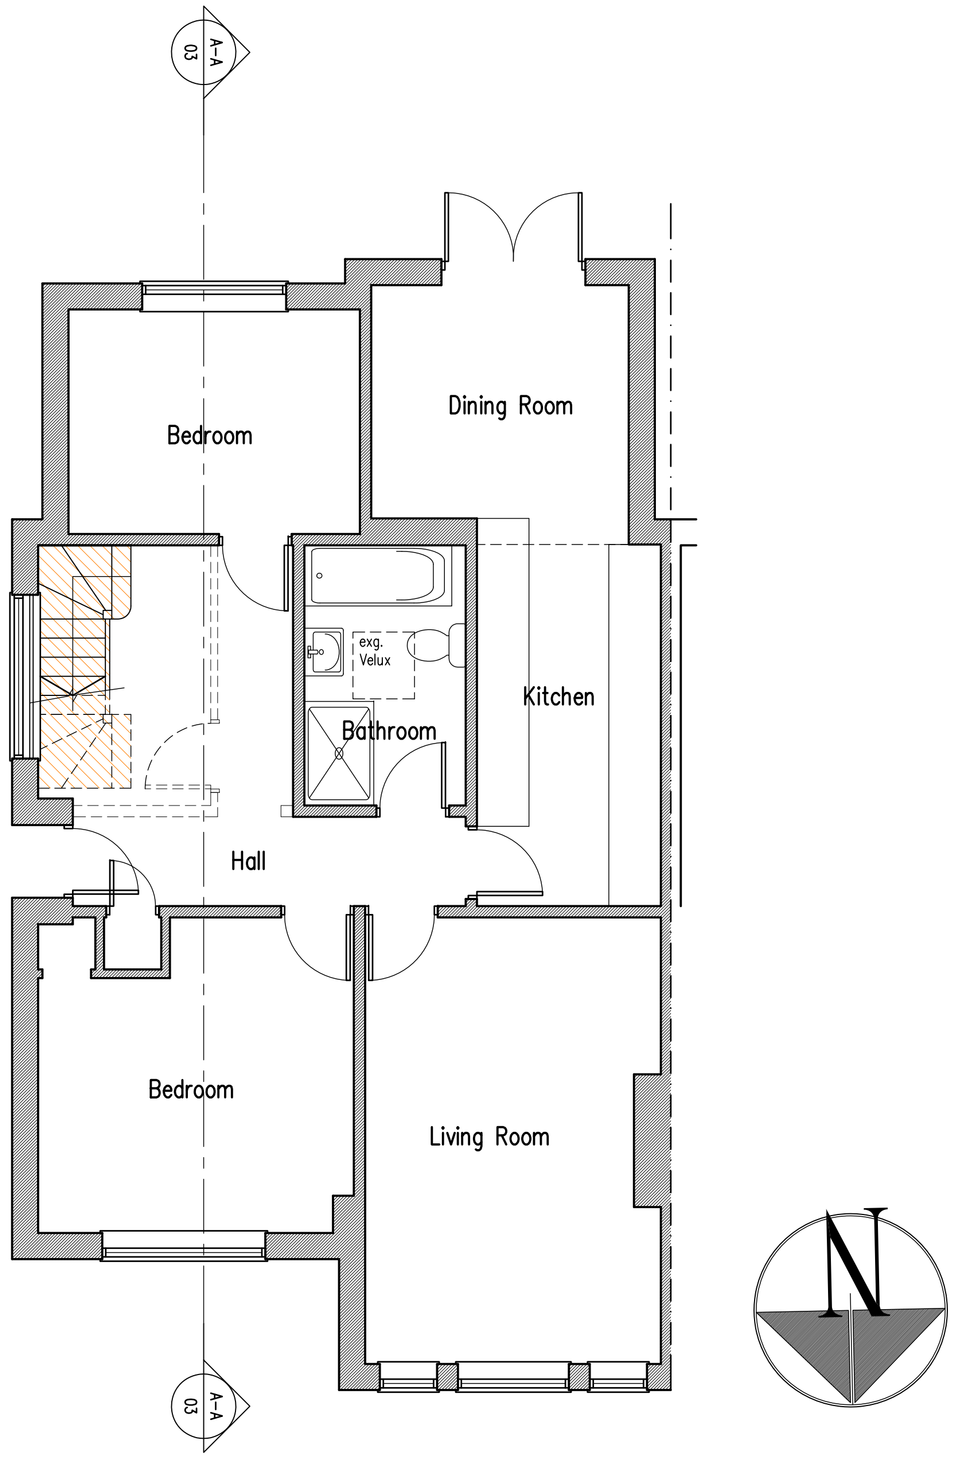

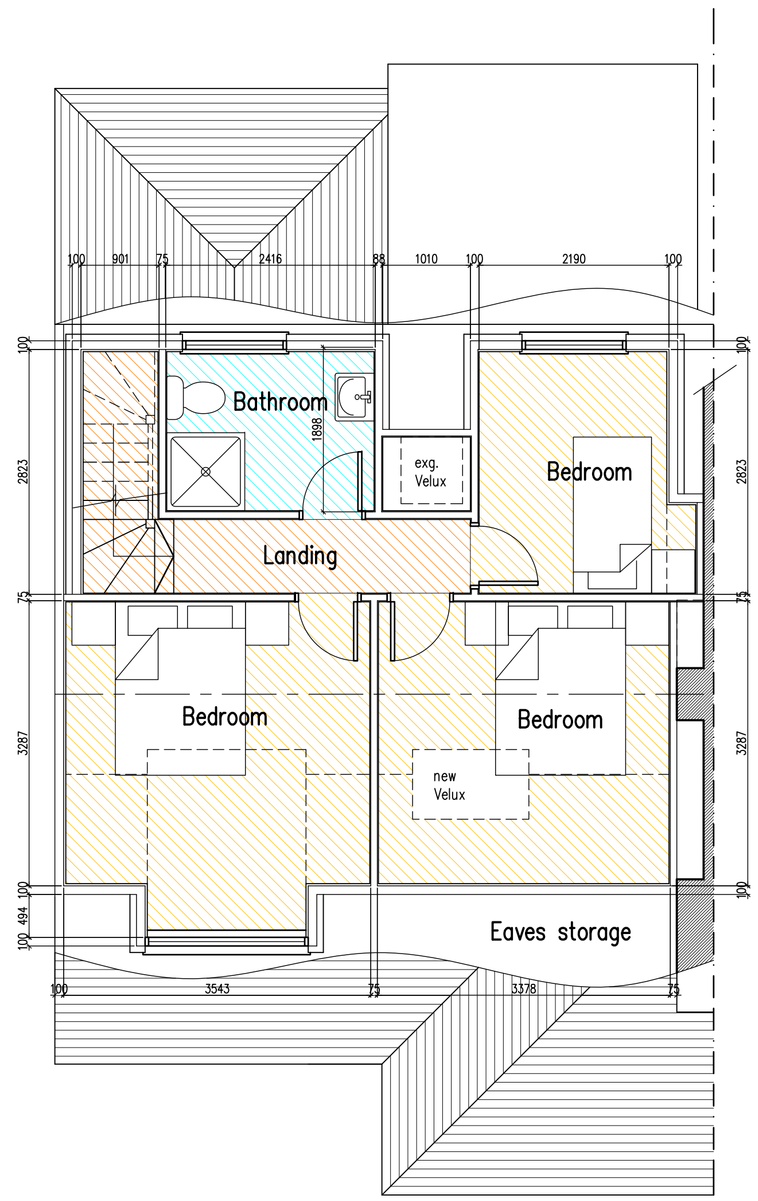

Services Key

- – Denotes pull cord
- $_{2}$ – Denotes light switch (2 way)
- $_{T}$ – Denotes light switch (timer)
- $_{dm}$ – Denotes light switch (dimmer)
- $_{in}$ – Denotes light switch (intermediate)
- – Denotes telephone
- $_{EP}$ – Denotes Entry Phone
- – Denotes television aerial points
- S – Denotes satelite point
- – Denotes double socket
- – Denotes double socket (floor level)
- ^{C} – Denotes cooker point
- ^{C6} – Denotes Cat 6 point
- – Denotes spur
- – Denotes shaver socket incorporating light
- – Denotes external water tap
- – Denotes wall light
- – Denotes ceiling rose
- – Denotes low energy recessed spotlight
- – Denotes fluorescent tube
- radiator – Denotes radiator
- – Denotes PIR detector
- – Denotes extractor fan
- SD – Denotes smoke detector
- HD – Denotes heat detector
- [Elec] – Denotes meter
- GP – Denotes gas point
- [Alarm] – Denotes alarm panel
- key – Denotes alarm key point
- – Denotes alarm call point
- – Denotes emergency lighting self contained
- D – Denotes door bell sounder
- – Denotes door bell push
- T – Denotes thermostat
- – Denotes speaker
- – Denotes fire extinguisher

Proposed Ground Floor Plan

Proposed First Floor Plan

1m 2m 3m 4m 5m 6m 7m 8m 9m 10m
1:50 Scale Bar

Proposed Conversion Of Roof Space at: 21 Meadowview Road, Lancing, West Sussex

rja Planning & Building Consultants Ltd.
1st Floor
10 High Street
Shoreham-By-Sea
West Sussex BN43 5DA
t: 01273 467297 mob: 07971 375739
e: rex@rjapbc.co.uk web: www.rjapbc.co.uk

Chartered Institute of Architectural Technologists

PROJECT: 21 Meadowview Road, Lancing, West Sussex
DRAWING TITLE: Proposed Floor Plans
CLIENT: Mr & Mrs J. McCabe
DWG NO: 20796–02
REVISION:
SCALE: 1:50 @ A1
DATE: 15.07.20
DRAWN: rex