Do Not Scale. All dimensions and conditions are to be checked on site prior to preparing drawings or commencing any work. © This drawing is the property of JDRM Architectural Design LLP and protected by the Copyright, Designs and Patents Act, 1988



SITE LOCATION KEY

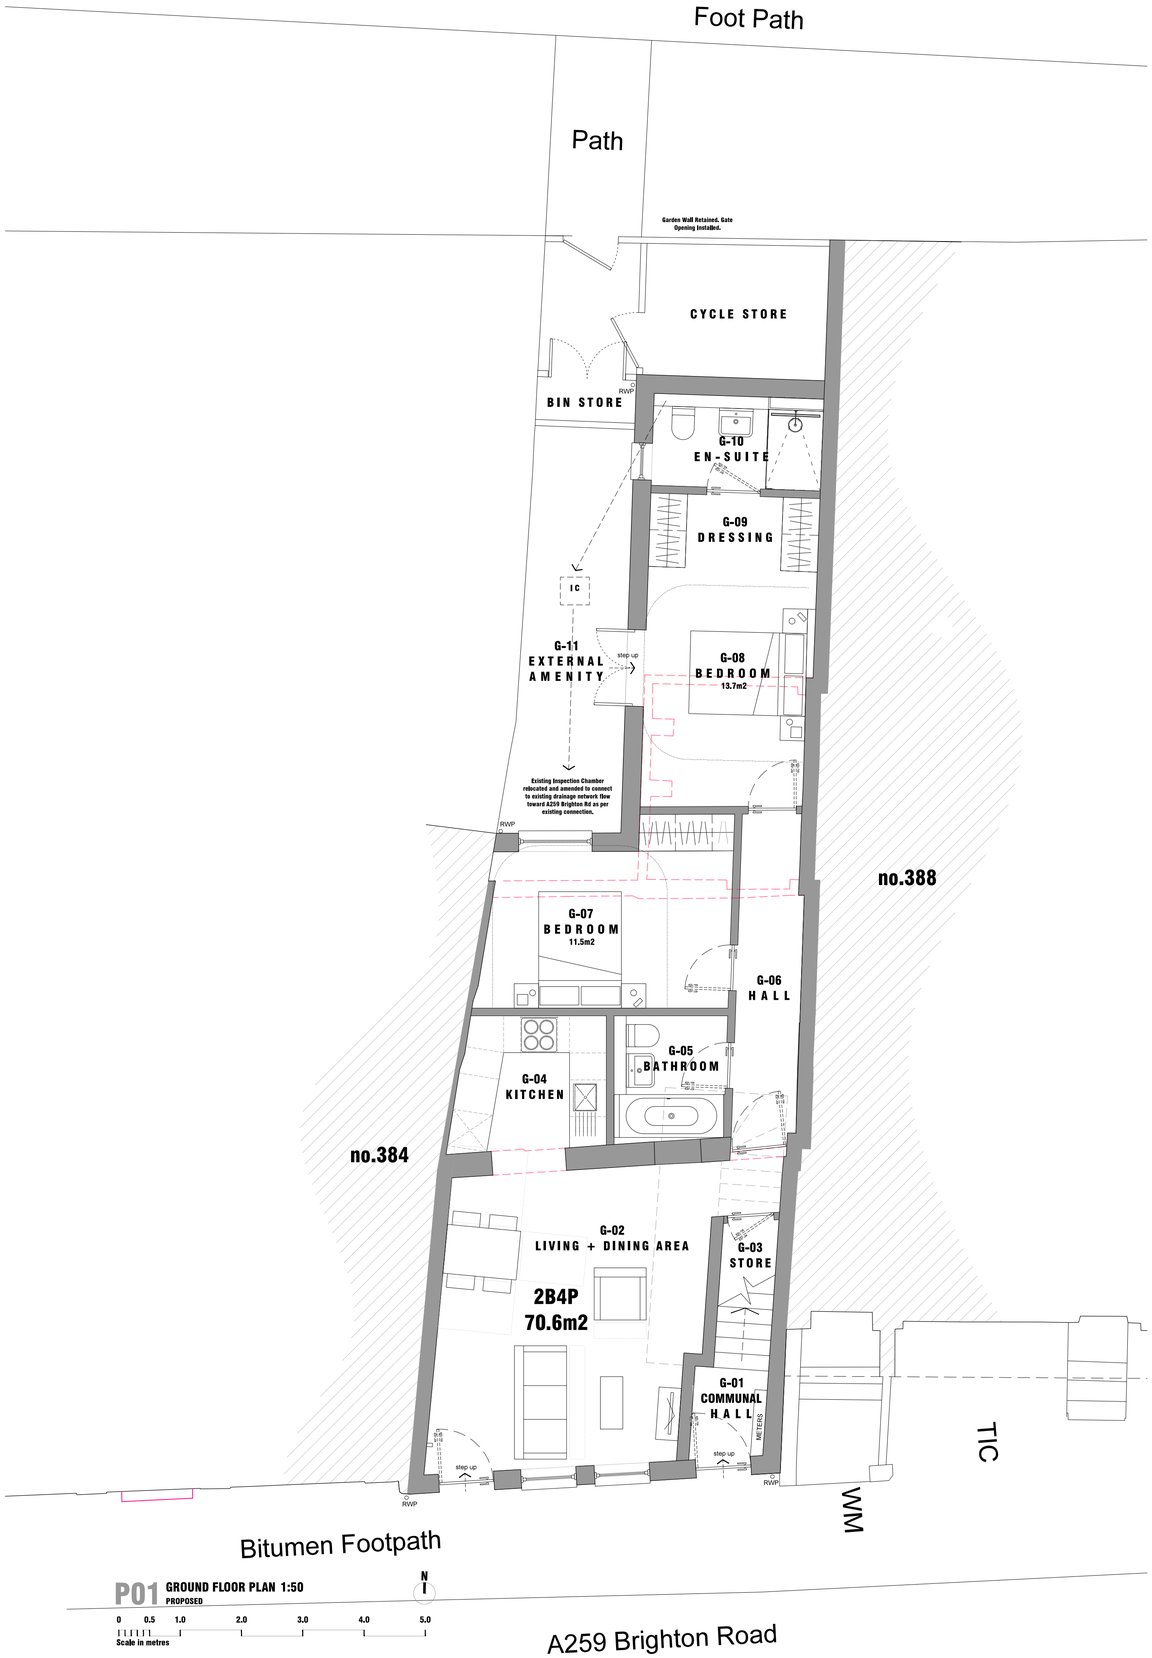

P01 GROUND FLOOR PLAN 1:50
PROPOSED

0 0.5 1.0 2.0 3.0 4.0 5.0
Scale in metres

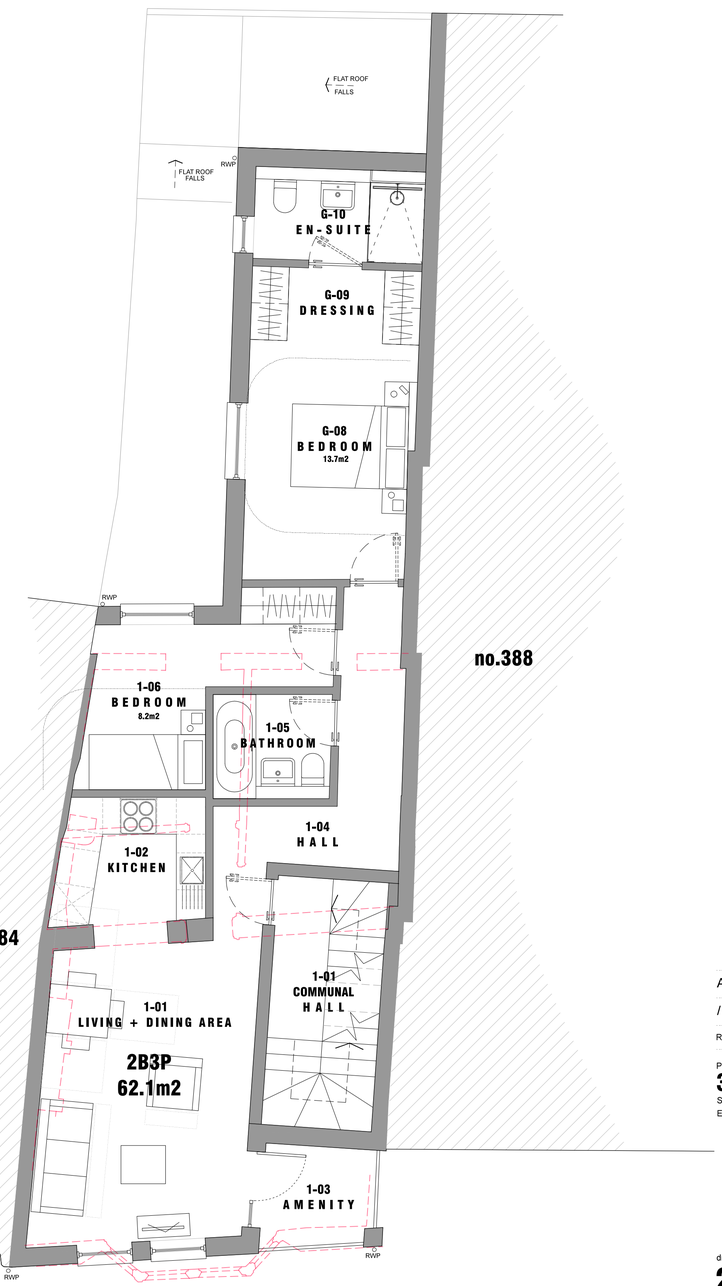

P02 FIRST FLOOR PLAN 1:50
PROPOSED

0 0.5 1.0 2.0 3.0 4.0 5.0
Scale in metres

Rev:	Date:	Notes:	Drawn:	Checked:
A	10.01.2019	AMENDMENTS BASED ON PLANNING OFFICER COMMENTS	RM	JD
/	24.10.2018	PLANNING ISSUE	RM	JD

Project:
386 BRIGHTON ROAD
SHOREHAM-BY-SEA, SUSSEX
EMPIRE LAND AND HOMES

JDRM ARCHITECTURAL DESIGN LLP

drawing number:
2115(21)001 rev: **A**

PROPOSED GROUND + FIRST FLOOR PLANS

SCALE 1:50 @ A1

Issued for:
APPROVAL

Drawn by: RM
Checked by: JD

J D R M / 17 Coventry St / Brighton / BN1 5PP / www.jdrmarchitecture.com